DEVELOPMENT PERMIT APPLICATION

MUSEUM OF ANTHROPOLOGY - GREAT HALL & SKYLIGHT UPGRADES



ARCHITECTURAL DRAWINGS

PROJECT DATA & REFERENCE

A0.0 COVER SHEET, DRAWING INDEX, PROJECT DATA	N/A
A0.1 SURVEY PLAN	1:500
A0.1.1 TREE SURVEY PLAN	1:500
A0.3 CONTEXT PLAN	1:1000
A0.4 SITE PHOTOS - EXISTING BUILDING EXTERIOR	N/A
A0.5 SITE PHOTOS - EXISTING BUILDING INTERIOR	N/A

SITE PLAN

A1.0 SITE PLAN	1:500

FLOOR PLANS

A2.1 GREAT HALL CRAWL SPACE LEVEL PLAN	1:100
A2.2 GREAT HALL MAIN LEVEL PLAN	1:100
A2.2a MAIN ENTRY / GALLERY (RAMP) UPPER LEVEL PLAN	1:100
A2.3 GREAT HALL ROOF LEVEL PLAN	1:100
A2.4 MAIN ENTRY / GALLERY (RAMP) ROOF LEVEL PLAN	1:100

ELEVATIONS

A3.1 WEST ELEVATION	1:100
A3.2 NORTH & SOUTH ELEVATIONS	1:100

SECTIONS

A4.1 SECTIONS A-A, B-B	1:100
A4.2 SECTIONS C-C, D-D	1:100

GREAT HALL SECTIONS

A5.1 GREAT HALL SECTION C-C	1:50
A5.2 GREAT HALL SECTIONS AT NEW STORAGE ROOM & NEW ELECTRICAL / TELE-COMM. ROOM	1:50

DETAILS

A8.20 GREAT HALL SKYLIGHT DETAIL	1:10

CONSULTANTS

ARCHITECT

NICK MILKOVICH ARCHITECTS INC.
303 – 375 W 5th Ave, Vancouver, BC V5Y 1J6
Anne Gingras, Project Architect
anne@milkovicharchitects
604.737.6061

STRUCTURAL ENGINEER

EQUILIBRIUM CONSULTING INC.
1535 West 3rd Ave, Vancouver, BC V6J 1J8
Daniel Dowek, Project Engineer
ddowek@eqcanada.com
604.404.4921

LIGHTING

AES ENGINEERING LTD.
950 - 505 Burrard Street, Box 91, Vancouver, BC V7X 1M4
Doug McMillan
doug.mcmillan@aesenger.com
604.569.6500

CONCRETE SPECIALIST

METRO TESTING & ENGINEERING
6991 Curragh Avenue, Burnaby, BC, V5J 4V6
Roland Heere, Sr. Materials Engineer
rheere@metrotesting.ca
604.436.9111

BUILDING ENVELOPE

RDH BUILDING ENGINEERING LTD
4333 Still Creek Drive #400, Burnaby, BC V5C 6S6
Trevor Vilac, Project Manager
tvilac@rdh.com
604.873.1181

MECHANICAL ENGINEER

INTEGRAL GROUP
180 - 200 Granville Street, Vancouver, BC V6C 1S4
Jean-Sebastien Tessier, Principal
jstessier@integralgroup.com
604.687.1800

CODE CONSULTANT

THORSON CONSULTING
CERTIFIED PROFESSIONALS
769 Roslyn Blvd, North Vancouver, B.C. V7G 1P4
Barry R. Thorson, P. Eng., CP, FEC
barry@tccp.ca
604.929.8520

LANDSCAPE ARCHITECT

ATELIER ANONYMOUS
201-877 Hastings St E, Vancouver, BC V6A 3Y1
Beryl Allen, Director
beryl@atelier-anon.com
778.837.4733

ELECTRICAL ENGINEER

AES ENGINEERING LTD.
950 - 505 Burrard Street, Box 91, Vancouver, BC V7X 1M4
Andy Su, Project Manager
andy.su@aesengr.com
604.569.6500

SPECIFICATIONS

MORRIS SPECIFICATIONS INC.
103 - 1870 W 6th Avenue, Vancouver, B.C. V6J1R6
Susan Morris
smorris@morspec.ca
604.732.7979

GEOTECHNICAL ENGINEER

EXP
275 - 3001 Wayburne Drive, Burnaby, B.C. V5G 4W3
Pranay Saha, M.Eng., P.Eng.
pranay.saha@exp.com
604.422.2156

CIVIL ENGINEER

CORE GROUP CONSULTANTS
320 - 8988 Fraserton Court, Burnaby, BC V5J 5H8
Cormac Nolan, P.Eng.
cnolan@coregroupconsultants.com
604.299.0605

ACOUSTICAL CONSULTANT

BKL CONSULTANTS LTD.
308 - 1200 Lynn Valley Rd, North Vancouver, B.C. V7J 2A2
Mark Bliss, P.Eng. INCE
bliss@bkl.ca
604.988.2508

CLIENT

UBC PROJECT SERVICES

Aletha Utimati, Project Manager
UBC Project Services
1100-2329 West Mall, Vancouver, BC V6T 1Z4
604.827.0269
aletha.utimati@ubc.ca

PROJECT ADDRESS

MUSEUM OF ANTHROPOLOGY
UNIVERSITY OF BRITISH COLUMBIA

6393 NW Marine Drive, Vancouver, BC V6T 1Z2

LEGAL ADDRESS

DISTRICT LOT 3044 GROUP 1, N.W.D.

PROJECT DATA

TOTAL SITE AREA	N/A
TOTAL SITE COVERAGE	N/A
NET FLOOR AREA GALLERY	6090.8 sq ft. (565.9 sq m.)
NET FLOOR AREA ELECTRICAL	157.3 sq ft. (14.6 sq m.)
NET FLOOR AREA STORAGE	815.2 sq ft. (75.7 sq m.)
TOTAL COMBINED NET FLOOR AREA	7063.3 sq ft. (656.2 sq m.)
GROSS FLOOR AREA GALLERY	6426.2 sq ft. (597.0 sq m.)
GROSS FLOOR AREA ELECTRICAL	202.3 sq ft. (18.8 sq m.)
GROSS FLOOR AREA STORAGE	874.5 sq ft. (81.2 sq m.)
TOTAL COMBINED GROSS FLOOR AREA	7503.0 sq ft. (697.0 sq m.)
EXISTING BUILDING HEIGHT	51'-0" (15.54m)
PROPOSED BUILDING HEIGHT	51'-0" (15.54m)

nick milkovich architects inc

Suite 303, 375 West 5th Avenue
Vancouver, BC. Canada V5Y 1J6
tel 604.737.6061
fax 604.737.6091
e-mail nma@milkovicharchitects.com
web www.milkovicharchitects.com

consultant

seal

issued


1.	100% SCHEMATIC DESIGN	2019/07/26
2.	100% DESIGN DEVELOPMENT	2019/11/22
3.	25% CONSTRUCTION DOCUMENTS	2019/12/18
4.	35% CONSTRUCTION DOCUMENTS	2020/02/24
5.	50% CONSTRUCTION DOCUMENTS	2020/03/20
6.	DEVELOPMENT PERMIT APPLICATION	2020/06/05

revisions

© Copyright reserved. This plan and design is and at all times remains the exclusive property of Nick Milkovich Architects Inc and cannot be used without the architects consent.

All measurements must be checked on the drawings by the contractor.
This drawing is not to be used for construction purposes unless countersigned.

key plan

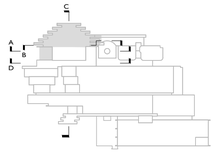

project title

MUSEUM OF ANTHROPOLOGY

GREAT HALL
SEISMIC UPGRADE

6393 NW MARINE DRIVE
VANCOUVER, B.C.

drawing title

COVER SHEET
DRAWING INDEX

drawn: SW	project north
checked:	
scale:	
drawing date: 2020/06/05	printed: 2020/05/29
project no.: 17005	drawing no.: A0.0
rev.:	

Plot time: Jun 05, 2020 – 4:02pm Xref: Z:\17005\Drawings\Seismic\X-Refs\NMA-Titleblock-24.dwg Z:\17005\Drawings\Seismic\Plot\A0-0_DP.dwg Z:\17005\Drawings\Seismic\X-Refs\NMA-Titleblock-24.dwg

NOTE:

ELEVATIONS FROM THE TOPOGRAPHICAL SURVEY ARE GEODETIC - DOCUMENTED IN METRIC UNITS AND DIRECTLY CONVERTED INTO IMPERIAL UNITS AS SHOWN ON THESE DRAWINGS.

IMPERIAL MEASURE & ADDITIONS FOR THE CAMPUS GEODETIC DATUM AND GREATER VANCOUVER SEWERAGE & DRAINAGE DISTRICT ARE NOT SHOWN ON THESE DRAWINGS (REFER TO UBC MONUMENTS PLAN).



nick milkovich architects inc

Suite 303, 375 West 5th Avenue
Vancouver, BC. Canada V5Y 1J6
tel 604.737.6061
fax 604.737.6091
e-mail nma@milkovicharchitects.com
web www.milkovicharchitects.com

consultant

seal

issued


1.	100% SCHEMATIC DESIGN	2019/07/26
2.	100% DESIGN DEVELOPMENT	2019/11/22
3.	25% CONSTRUCTION DOCUMENTS	2019/12/18
4.	35% CONSTRUCTION DOCUMENTS	2020/02/24
5.	50% CONSTRUCTION DOCUMENTS	2020/03/20
6.	DEVELOPMENT PERMIT APPLICATION	2020/06/05

revisions

© Copyright reserved. This plan and design is and at all times remains the exclusive property of Nick Milkovich Architects Inc and cannot be used without the architects consent.

All measurements must be checked on the drawings by the contractor.
This drawing is not to be used for construction purposes unless countersigned.

key plan

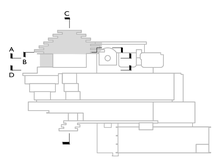

project title

MUSEUM OF ANTHROPOLOGY

GREAT HALL SEISMIC UPGRADE

6393 NW MARINE DRIVE
VANCOUVER, B.C.

drawing title

SITE SURVEY
WITH BUILDING OUTLINE

drawn RN	**project north**
checked	
scale 1:500	
drawing date 2020/05/11	**printed** 2020/05/29
project no. 17005	**drawing no.** A0.1
rev.	

Plot time: Jun 05, 2020 - 4:02pm Xref:
Z:\17005\Drawings\Seismic\Plot\A0-1.dwg
..\X-Refs\NMA-Titleblock-24x36
..\X-Refs\X-Building Dimensions
..\..\Site\X-Survey
..\X-Refs\NMA-Titleblock-24x36-Overall Keyplan
Z:\17005\Drawings\Seismic\X-Refs\X_Level-Lower
..\..\X-Refs\Base Drawings\Level-Lower
Z:\17005\Drawings\X-Refs\X-Grid_Dtl
Z:\17005\Drawings\X-Refs\X-Grid-100

NOTE:

ELEVATIONS FROM THE TOPOGRAPHICAL SURVEY ARE GEODETIC - DOCUMENTED IN METRIC UNITS AND DIRECTLY CONVERTED INTO IMPERIAL UNITS AS SHOWN ON THESE DRAWINGS.

IMPERIAL MEASURE & ADDITIONS FOR THE CAMPUS GEODETIC DATUM AND GREATER VANCOUVER SEWERAGE & DRAINAGE DISTRICT ARE NOT SHOWN ON THESE DRAWINGS (REFER TO UBC MONUMENTS PLAN).



nick milkovich architects inc

Suite 303, 375 West 5th Avenue
Vancouver, BC. Canada V5Y 1J6
tel 604.737.6061
fax 604.737.6091
e-mail nma@milkovicharchitects.com
web www.milkovicharchitects.com

consultant

seal

issued


1.	100% SCHEMATIC DESIGN	2019/07/26
2.	100% DESIGN DEVELOPMENT	2019/11/22
3.	25% CONSTRUCTION DOCUMENTS	2019/12/18
4.	35% CONSTRUCTION DOCUMENTS	2020/02/24
5.	50% CONSTRUCTION DOCUMENTS	2020/03/20
6.	DEVELOPMENT PERMIT APPLICATION	2020/06/05

revisions

© Copyright reserved. This plan and design is and at all times remains the exclusive property of Nick Milkovich Architects Inc and cannot be used without the architects consent.

All measurements must be checked on the drawings by the contractor.
This drawing is not to be used for construction purposes unless countersigned.

key plan

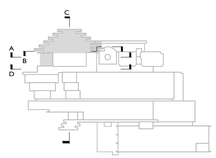

project title

MUSEUM OF ANTHROPOLOGY

GREAT HALL SEISMIC UPGRADE


6393 NW MARINE DRIVE
VANCOUVER, B.C.

drawing title

TREE SURVEY
WITH BUILDING OUTLINE

drawn RN	**project north**
checked	
scale 1:500	
drawing date 2019/11/21	**printed** 2020/05/29
project no. 17005	**drawing no.** A0.1.1
rev.	

Plot time: Jun 05, 2020 - 4:02pm Xref: Z:\17005\Drawings\Seismic\Plot\A0-1-1.dwg Z:\17005\Drawings\Site\X-Survey _\X-Refs\NMA-Titleblock-24x36 Z:\17005\Drawings\Seismic\X-Refs\X-Building Dimens _\X-Refs\NMA-Titleblock-24x36-Overall Keyplan

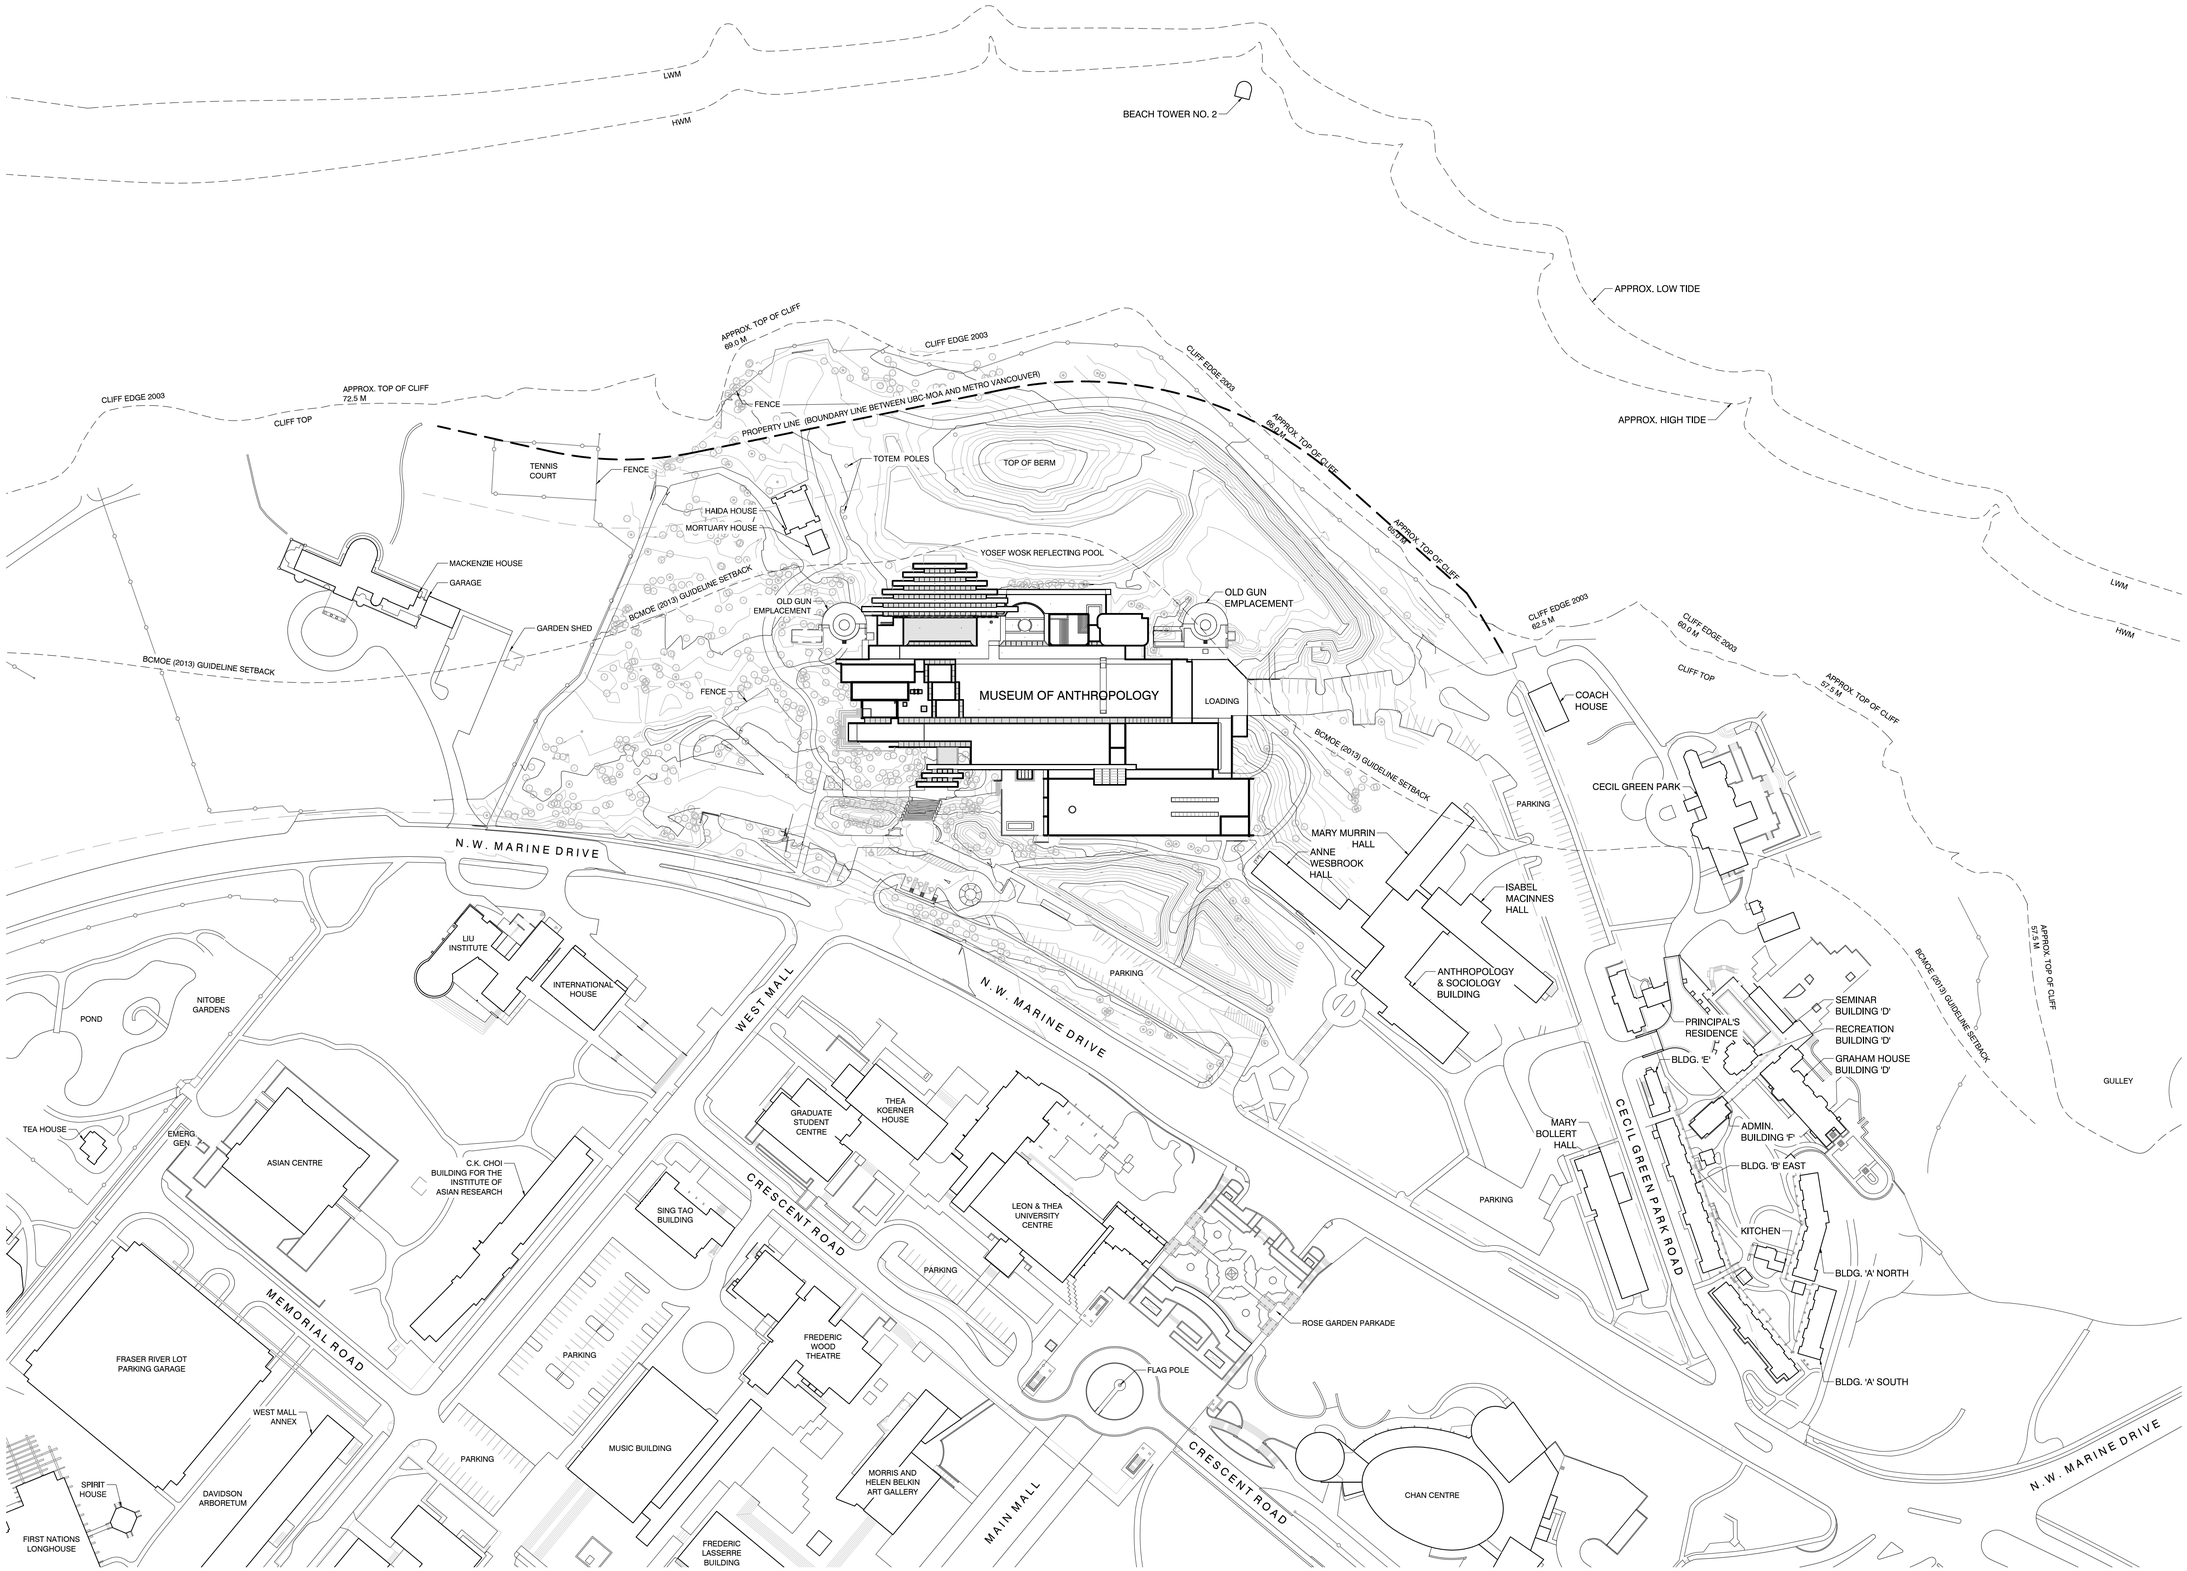

1 / A0.3 CONTEXT PLAN
1:1000

nick milkovich architects inc

Suite 303, 375 West 5th Avenue
Vancouver, BC. Canada V5Y 1J6
tel 604.737.6061
fax 604.737.6091
e-mail nma@milkovicharchitects.com
web www.milkovicharchitects.com

consultant

seal

issued


1.	100% SCHEMATIC DESIGN	2019/07/26
2.	100% DESIGN DEVELOPMENT	2019/11/22
3.	25% CONSTRUCTION DOCUMENTS	2019/12/18
4.	35% CONSTRUCTION DOCUMENTS	2020/02/24
5.	50% CONSTRUCTION DOCUMENTS	2020/03/20
6.	DEVELOPMENT PERMIT APPLICATION	2020/06/05

revisions

© Copyright reserved. This plan and design is and at all times remains the exclusive property of Nick Milkovich Architects Inc and cannot be used without the architects consent.

All measurements must be checked on the drawings by the contractor. This drawing is not to be used for construction purposes unless countersigned.

key plan

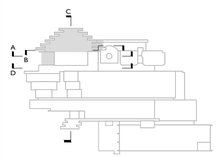

project title

MUSEUM OF ANTHROPOLOGY

GREAT HALL SEISMIC UPGRADE

6393 NW MARINE DRIVE
VANCOUVER, B.C.

drawing title

CONTEXT PLAN

drawn RN	**project north**
checked AG	
scale 1:1000	
drawing date 2020/05/19	**printed** 2020/05/29
project no. 17005	**drawing no.** A0.3
rev.	

Plot time: Jun 05, 2020 - 4:02pm
Z:\17005\Drawings\Seismic\Plot\A0-3.dwg

Xref:
_\X-Refs\XMA-Titleblock-24x36
Z:\17005\Drawings\Site\X-Contours
Z:\17005\Drawings\Site\X-Contours
Z:\17005\Drawings\Seismic\X-Refs\X_Level-Roof
Z:\17005\Drawings\Seismic\X-Refs\X_Level-Roof
Z:\17005\Drawings\Site\X-Site_UBC_Full
_\X-Refs\X-Grid_GH
__\X-Refs\X-Grid-100
_\X-Refs\XMA-Titleblock-24x36-Overall Keyplan
_\X-Refs\X_Slab Edge-Roof
__\X-Refs\X-Grid-50
__\X-Refs\X-Grid-GH-50
Z:\17005\Drawings\Seismic\X-Refs\X-Dim-Slab Edge



1




2



3



4

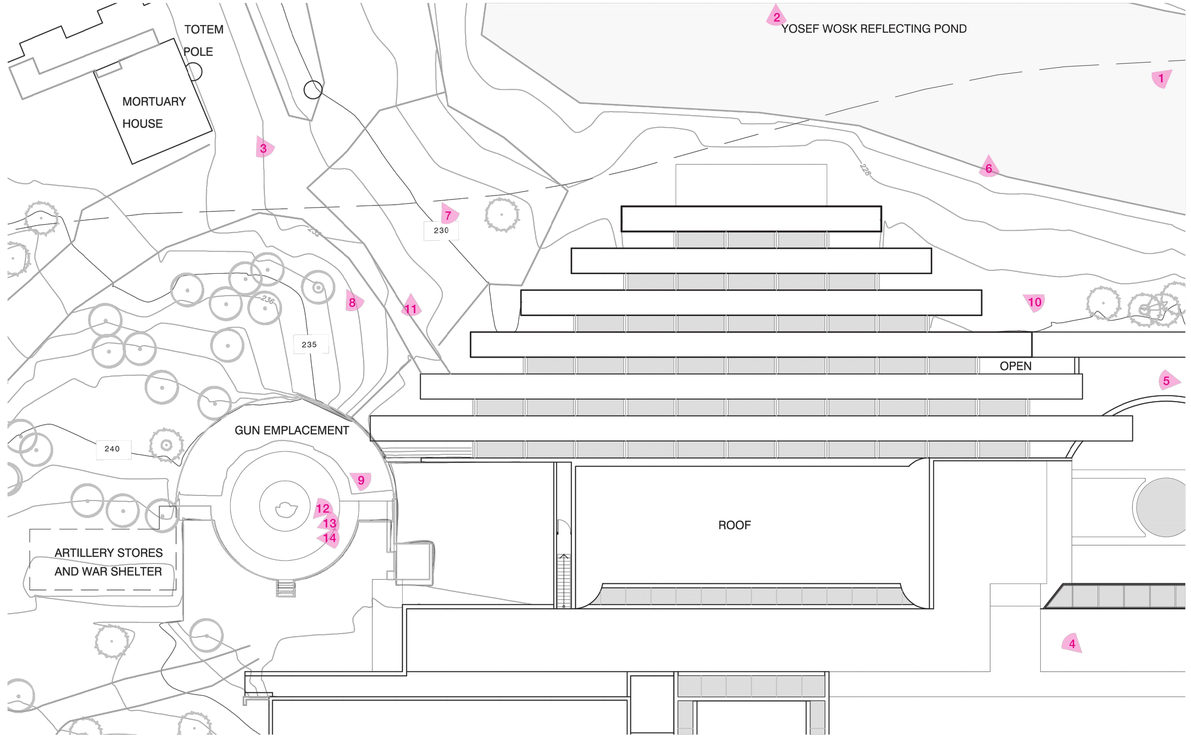



5



6a



7



8



9



10



6b




11



12



13

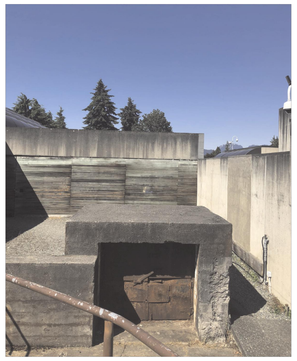

14

nick milkovich architects inc

Suite 303, 375 West 5th Avenue
Vancouver, BC, Canada V5Y 1J6
tel 604.737.6061
fax 604.737.6091
e-mail nma@milkovicharchitects.com
web www.milkovicharchitects.com

consultant

seal

issued


1.	100% SCHEMATIC DESIGN	2019/07/26
2.	100% DESIGN DEVELOPMENT	2019/11/22
3.	25% CONSTRUCTION DOCUMENTS	2019/12/18
4.	35% CONSTRUCTION DOCUMENTS	2020/02/24
5.	50% CONSTRUCTION DOCUMENTS	2020/03/20
6.	DEVELOPMENT PERMIT APPLICATION	2020/06/05

revisions

© Copyright reserved. This plan and design is and at all times remains the exclusive property of Nick Milkovich Architects Inc and cannot be used without the architects consent.

All measurements must be checked on the drawings by the contractor.
This drawing is not to be used for construction purposes unless countersigned.

key plan

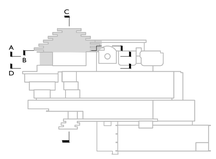

project title

MUSEUM OF ANTHROPOLOGY

GREAT HALL SEISMIC UPGRADE

6393 NW MARINE DRIVE
VANCOUVER, B.C.

drawing title

SITE PHOTOS - EXISTING BUILDING EXTERIOR

drawn NL	**project north**
checked	
scale N/A	
drawing date 2019/12/04	**printed** 2020/05/29
project no. 17005	**drawing no.** A0.4
rev.	

Plot time: Jun 05, 2020 - 4:03pm Xref: Z:\17005\Drawings\Seismic\Plot\A0-4.dwg _\X-Refs\NMA-Titleblock-24x36 _\X-Refs\NMA-Titleblock-24x36-Overall Keyplan



1



2



3




4



5



6

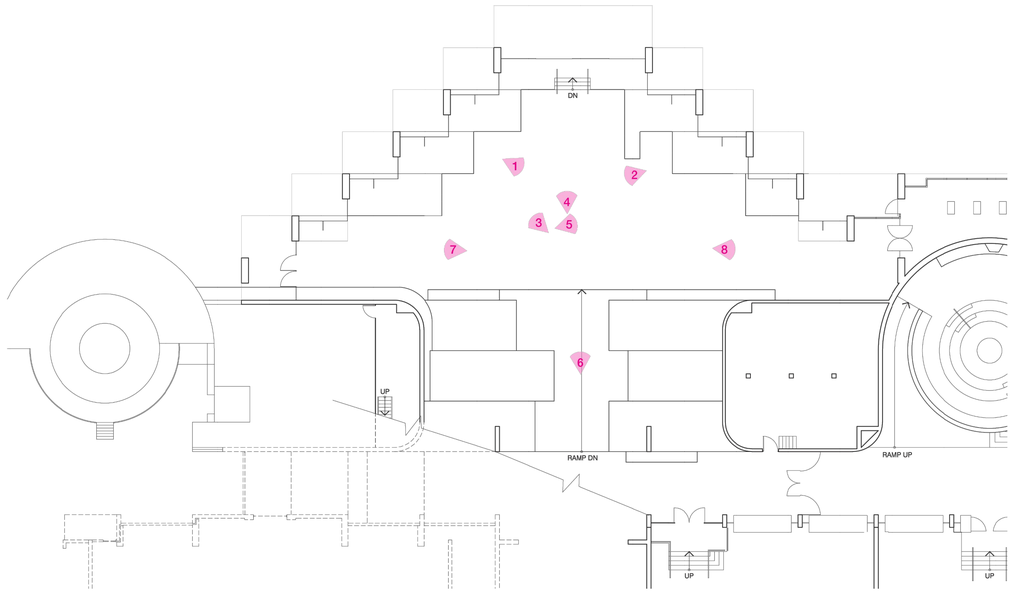



7



8

nick milkovich architects inc

Suite 303, 375 West 5th Avenue
Vancouver, BC, Canada V5Y 1J6
tel 604.737.6061
fax 604.737.6091
e-mail nma@milkovicharchitects.com
web www.milkovicharchitects.com

consultant

seal

issued


1.	100% SCHEMATIC DESIGN	2019/07/26
2.	100% DESIGN DEVELOPMENT	2019/11/22
3.	25% CONSTRUCTION DOCUMENTS	2019/12/18
4.	35% CONSTRUCTION DOCUMENTS	2020/02/24
5.	50% CONSTRUCTION DOCUMENTS	2020/03/20
6.	DEVELOPMENT PERMIT APPLICATION	2020/06/05

revisions

© Copyright reserved. This plan and design is and at all times remains the exclusive property of Nick Milkovich Architects Inc and cannot be used without the architects consent.

All measurements must be checked on the drawings by the contractor.
This drawing is not to be used for construction purposes unless countersigned.

key plan

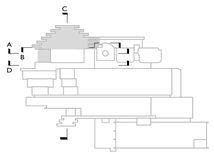

project title

MUSEUM OF ANTHROPOLOGY

GREAT HALL SEISMIC UPGRADE


6393 NW MARINE DRIVE
VANCOUVER, B.C.

drawing title

SITE PHOTOS - EXISTING BUILDING INTERIOR

drawn NL	**project north**
checked	
scale N/A	
drawing date 2019/09/30	**printed** 2020/05/29
project no. 17005	**drawing no.** A0.5
rev.	

Plot time: Jun. 05, 2020 - 4:03pm Xref: \X-Refs\NMA-Titleblock-24x36
Z:\17005\Drawings\Seismic\Plot\A0-5.dwg \X-Refs\NMA-Titleblock-24x36-Overall Keyplan

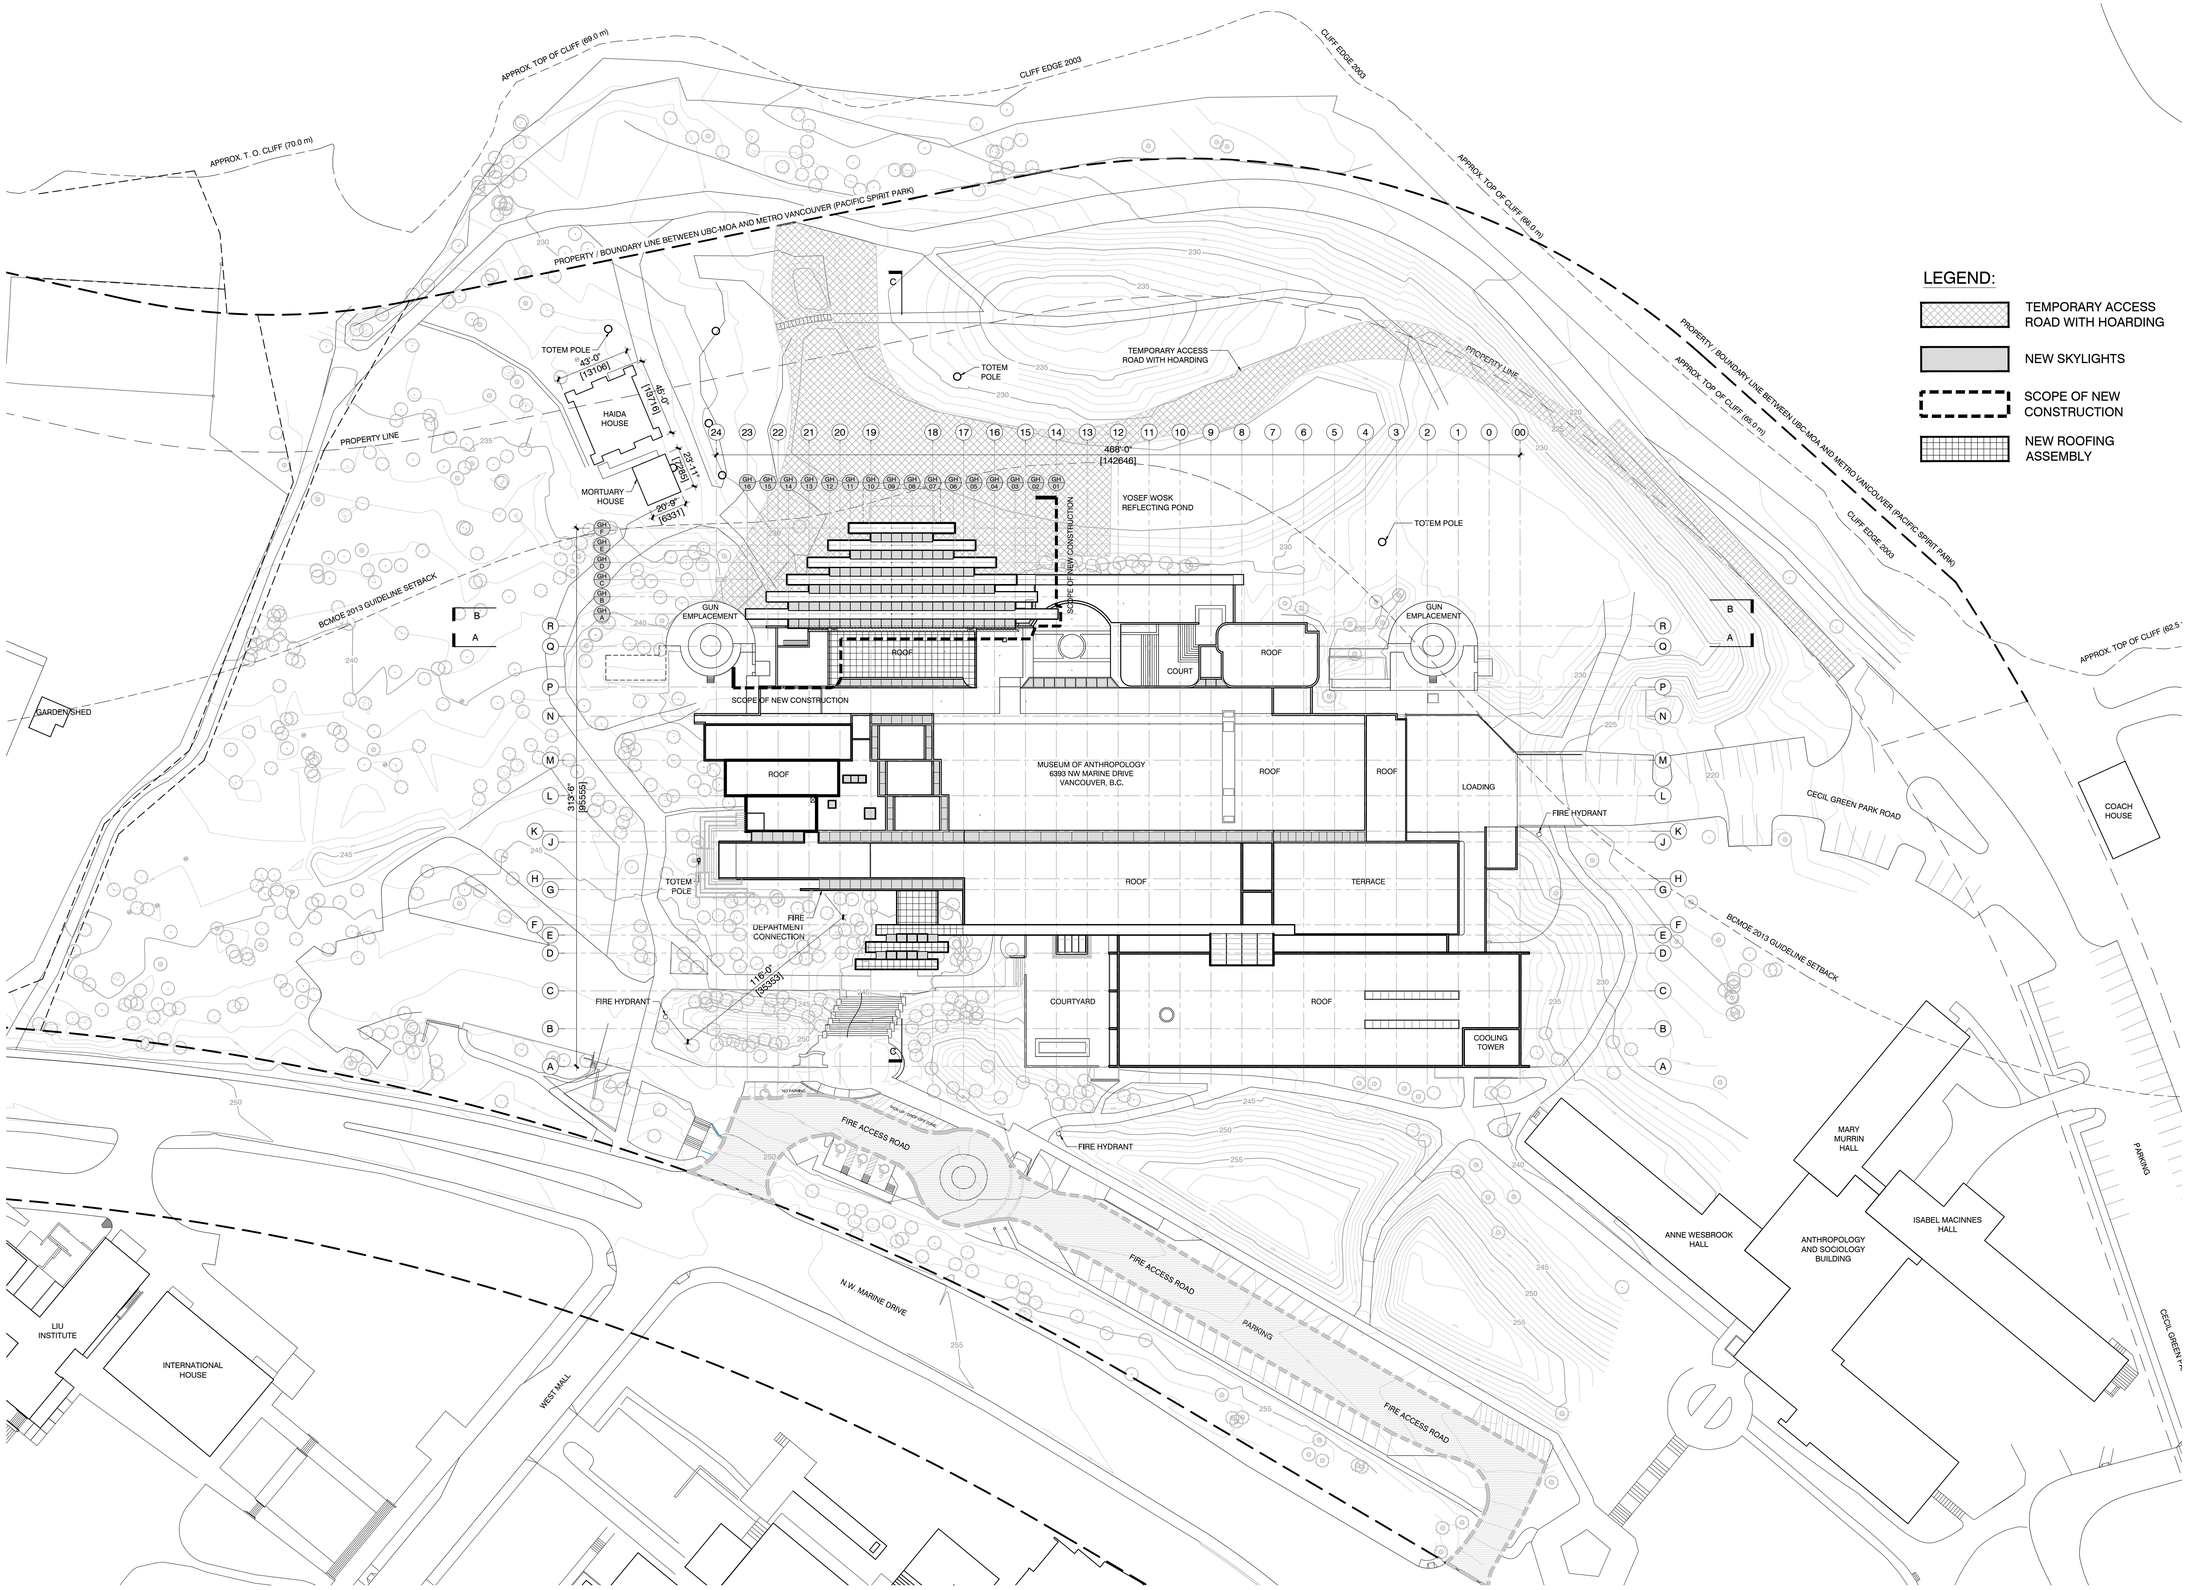

1 A1.0 SITE PLAN
1:500

nick milkovich architects inc

Suite 303, 375 West 5th Avenue
Vancouver, BC. Canada V5Y 1J6
e-mail nma@milkovicharchitects.com
web www.milkovicharchitects.com
tel 604.737.6061
fax 604.737.6091

consultant

seal

issued


1.	100% SCHEMATIC DESIGN	2019/07/26
2.	100% DESIGN DEVELOPMENT	2019/11/22
3.	25% CONSTRUCTION DOCUMENTS	2019/12/18
4.	35% CONSTRUCTION DOCUMENTS	2020/02/24
5.	50% CONSTRUCTION DOCUMENTS	2020/03/20
6.	DEVELOPMENT PERMIT APPLICATION	2020/06/05

revisions

© Copyright reserved. This plan and design is and at all times remains the exclusive property of Nick Milkovich Architects Inc and cannot be used without the architects consent.

All measurements must be checked on the drawings by the contractor.
This drawing is not to be used for construction purposes unless countersigned.

key plan

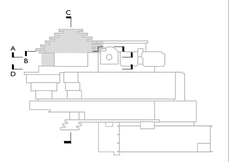

project title

MUSEUM OF ANTHROPOLOGY

GREAT HALL SEISMIC UPGRADE

6393 NW MARINE DRIVE
VANCOUVER, B.C.


drawing title

SITE PLAN

drawn WL RN	**project north**
checked	
scale 1:500	
drawing date 2020/06/04	**printed** 2020/05/29
project no. 17005	**drawing no.** A1.0
rev.	

Plot time: Jun 05, 2020 – 4:03pm
Z:\17005\Drawings\Seismic\Plot\A1-0.dwg

Xref:
..\X-Refs\NMA-Titleblock-24x36
Z:\17005\Drawings\Site\X-Site
Z:\17005\Drawings\Site\X-Contours
..\..\X-Refs\Base Drawings\Level-Roof
Z:\17005\Drawings\Seismic\X-Refs\X-Section Markers
\\NMASERVER01\Project\17005\Drawings\Seismic\X-Refs\X-Site_old
Z:\17005\Drawings\X-Refs\X-Grid
..\..\X-Refs\X-Grid_GH
Z:\17005\Drawings\Site\X-Survey
..\..\X-Refs\X-Grid-100
..\X-Refs\NMA-Titleblock-24x36-Overall Keyplan
..\X-Refs\X_Slab Edge-Roof

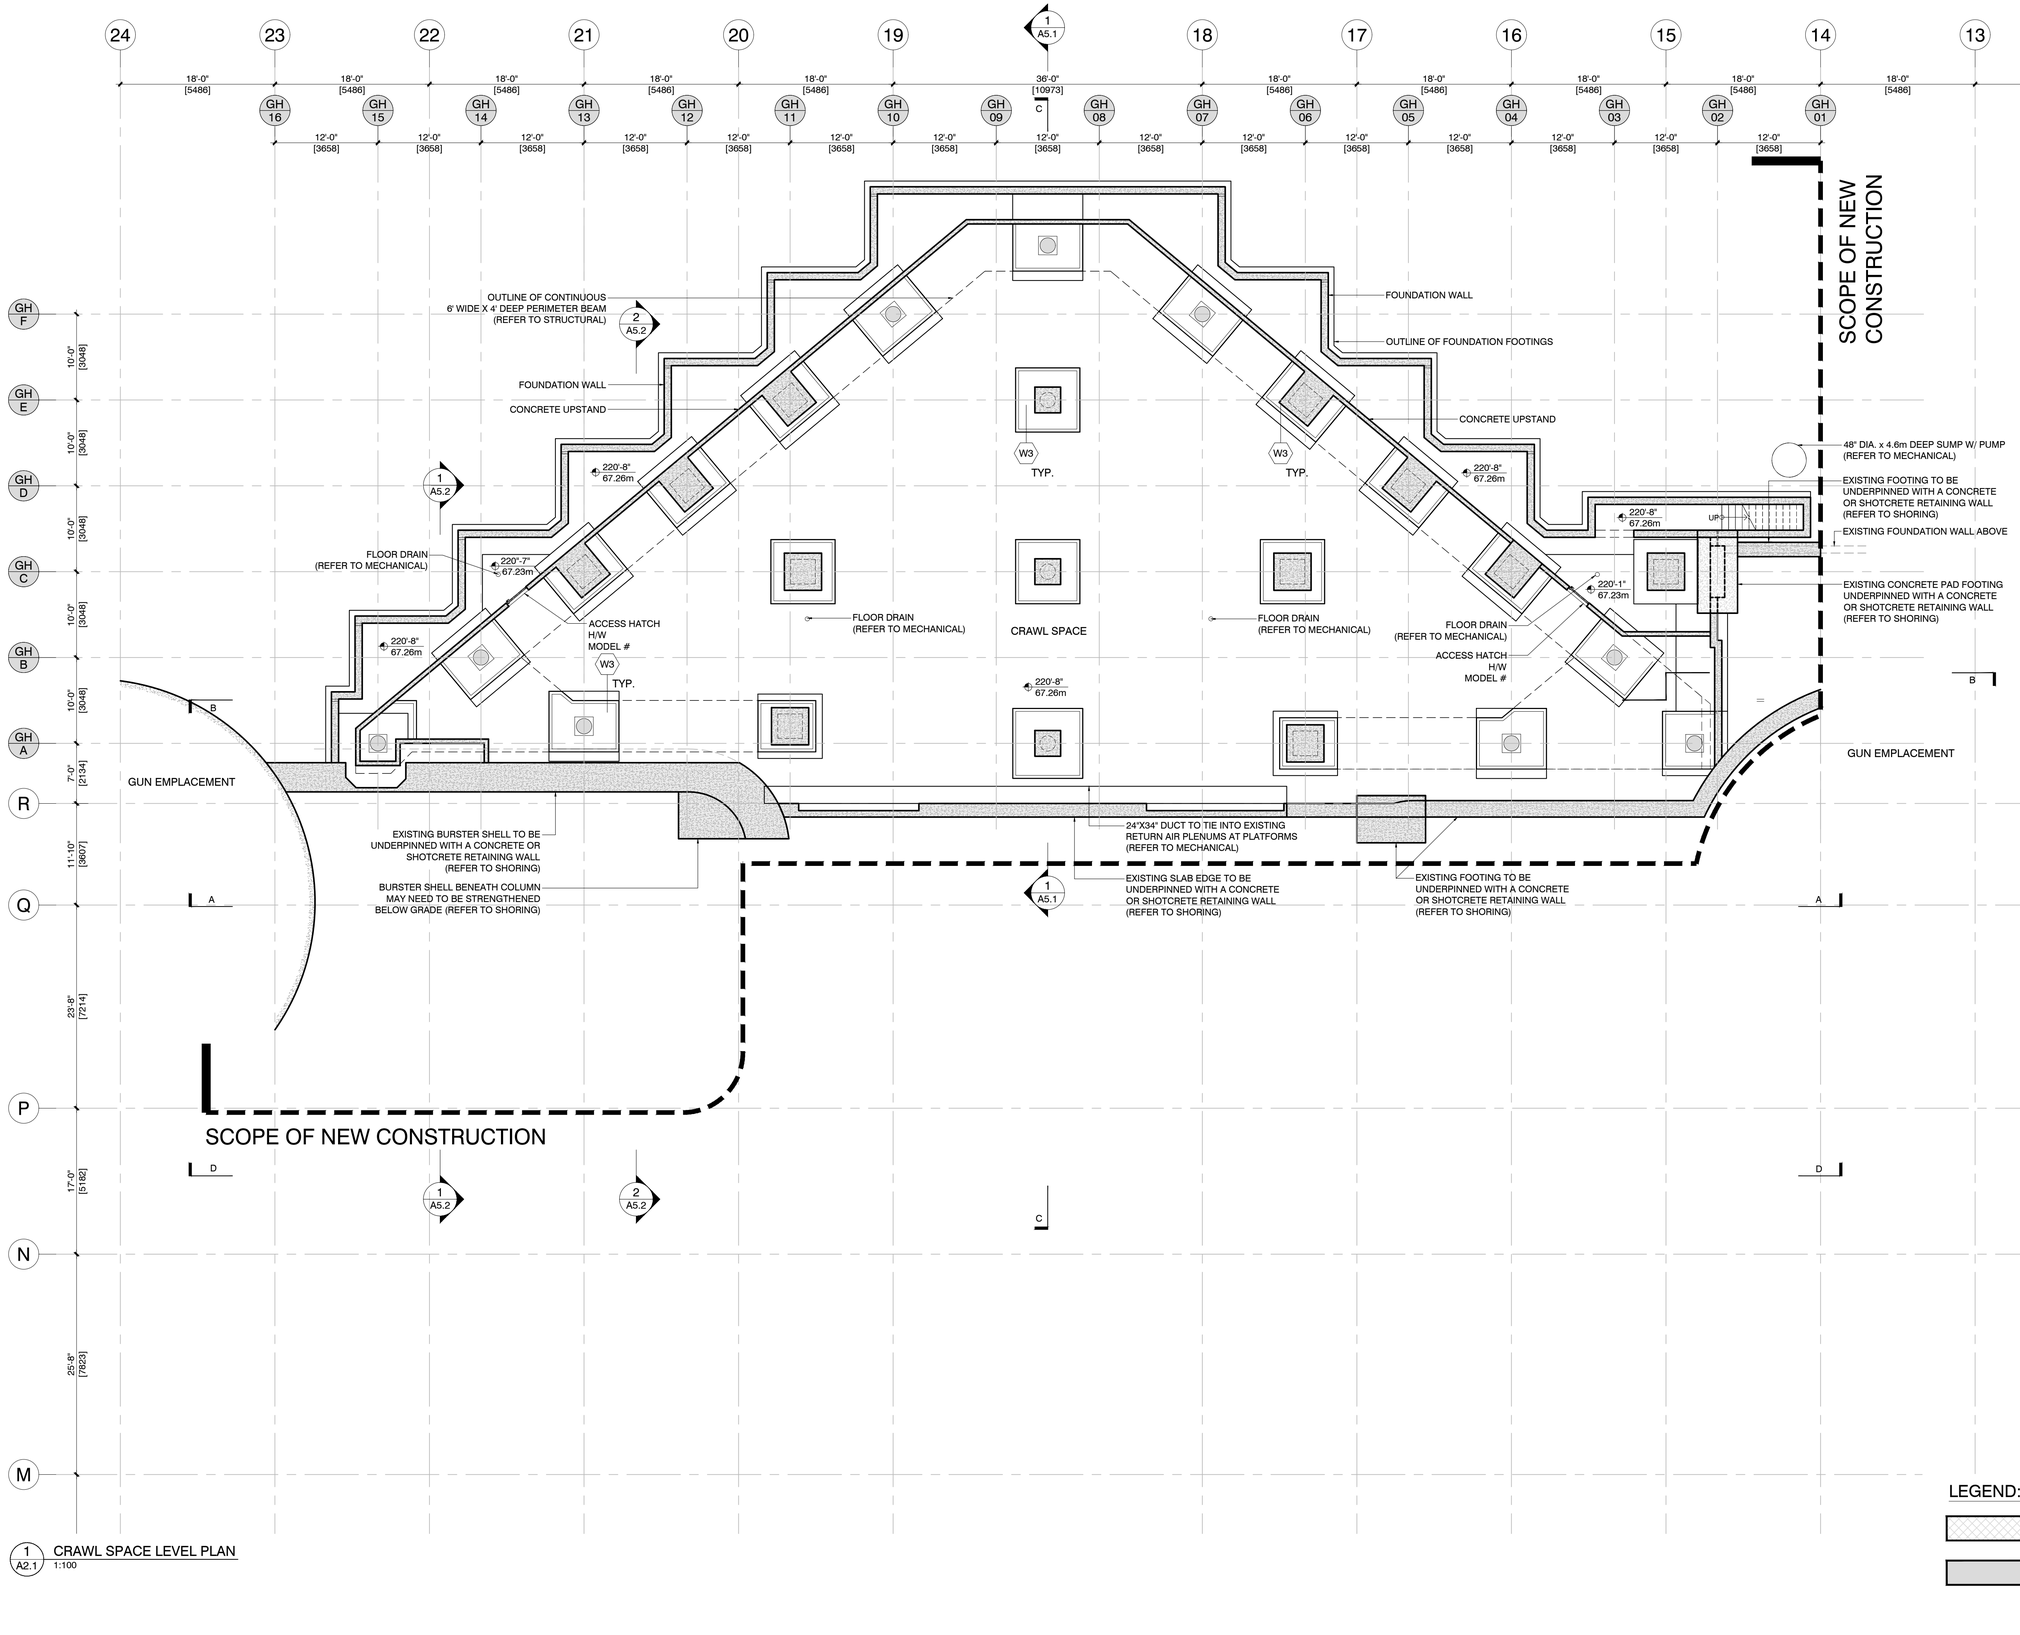

1 A2.1 CRAWL SPACE LEVEL PLAN
1:100

LEGEND:

MOVEMENT JOINT

NEW SKYLIGHTS

nick milkovich architects inc

Suite 303, 375 West 5th Avenue
Vancouver, BC. Canada V5Y 1J6
tel 604.737.6061
fax 604.737.6091
e-mail nma@milkovicharchitects.com
web www.milkovicharchitects.com

consultant

seal

issued


1.	100% SCHEMATIC DESIGN	2019/07/26
2.	100% DESIGN DEVELOPMENT	2019/11/22
3.	25% CONSTRUCTION DOCUMENTS	2019/12/18
4.	35% CONSTRUCTION DOCUMENTS	2020/02/24
5.	50% CONSTRUCTION DOCUMENTS	2020/03/20
6.	DEVELOPMENT PERMIT APPLICATION	2020/06/05

revisions

© Copyright reserved. This plan and design is and at all times remains the exclusive property of Nick Milkovich Architects Inc and cannot be used without the architects consent.

All measurements must be checked on the drawings by the contractor. This drawing is not to be used for construction purposes unless countersigned.

key plan

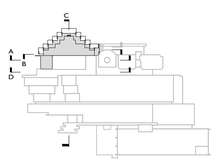

project title

MUSEUM OF ANTHROPOLOGY

GREAT HALL SEISMIC UPGRADE


6393 NW MARINE DRIVE
VANCOUVER, B.C.

drawing title

GREAT HALL
CRAWL SPACE LEVEL PLAN

drawn GW RN	**project north**
checked	
scale 1:100	
drawing date 2020/05/29	**printed** 2020/05/29
project no. 17005	**drawing no.** A2.1
rev.	

Plot time: Jun 05, 2020 - 4:03pm Xref: Z:\17005\Drawings\Seismic\Plot\A2-1.dwg
_\X-Refs\NMA-Titleblock-24x36
Z:\17005\Drawings\X-Refs\X-Grid_GH
_\X-Refs\X_Level-Crawl Space
_\X-Refs\X-Level-Crawl-Space-Text
Z:\17005\Drawings\Seismic\X-Refs\X-Material Legend
Z:\17005\Drawings\X-Refs\X-Grid-100
Z:\17005\Drawings\Seismic\X-Refs\NMA-Titleblock-24
_\X-Refs\X-Section Markers_DP
_\X-Refs\X-Section Markers
_\X-Refs\X_Slab Edge-Crawl Space

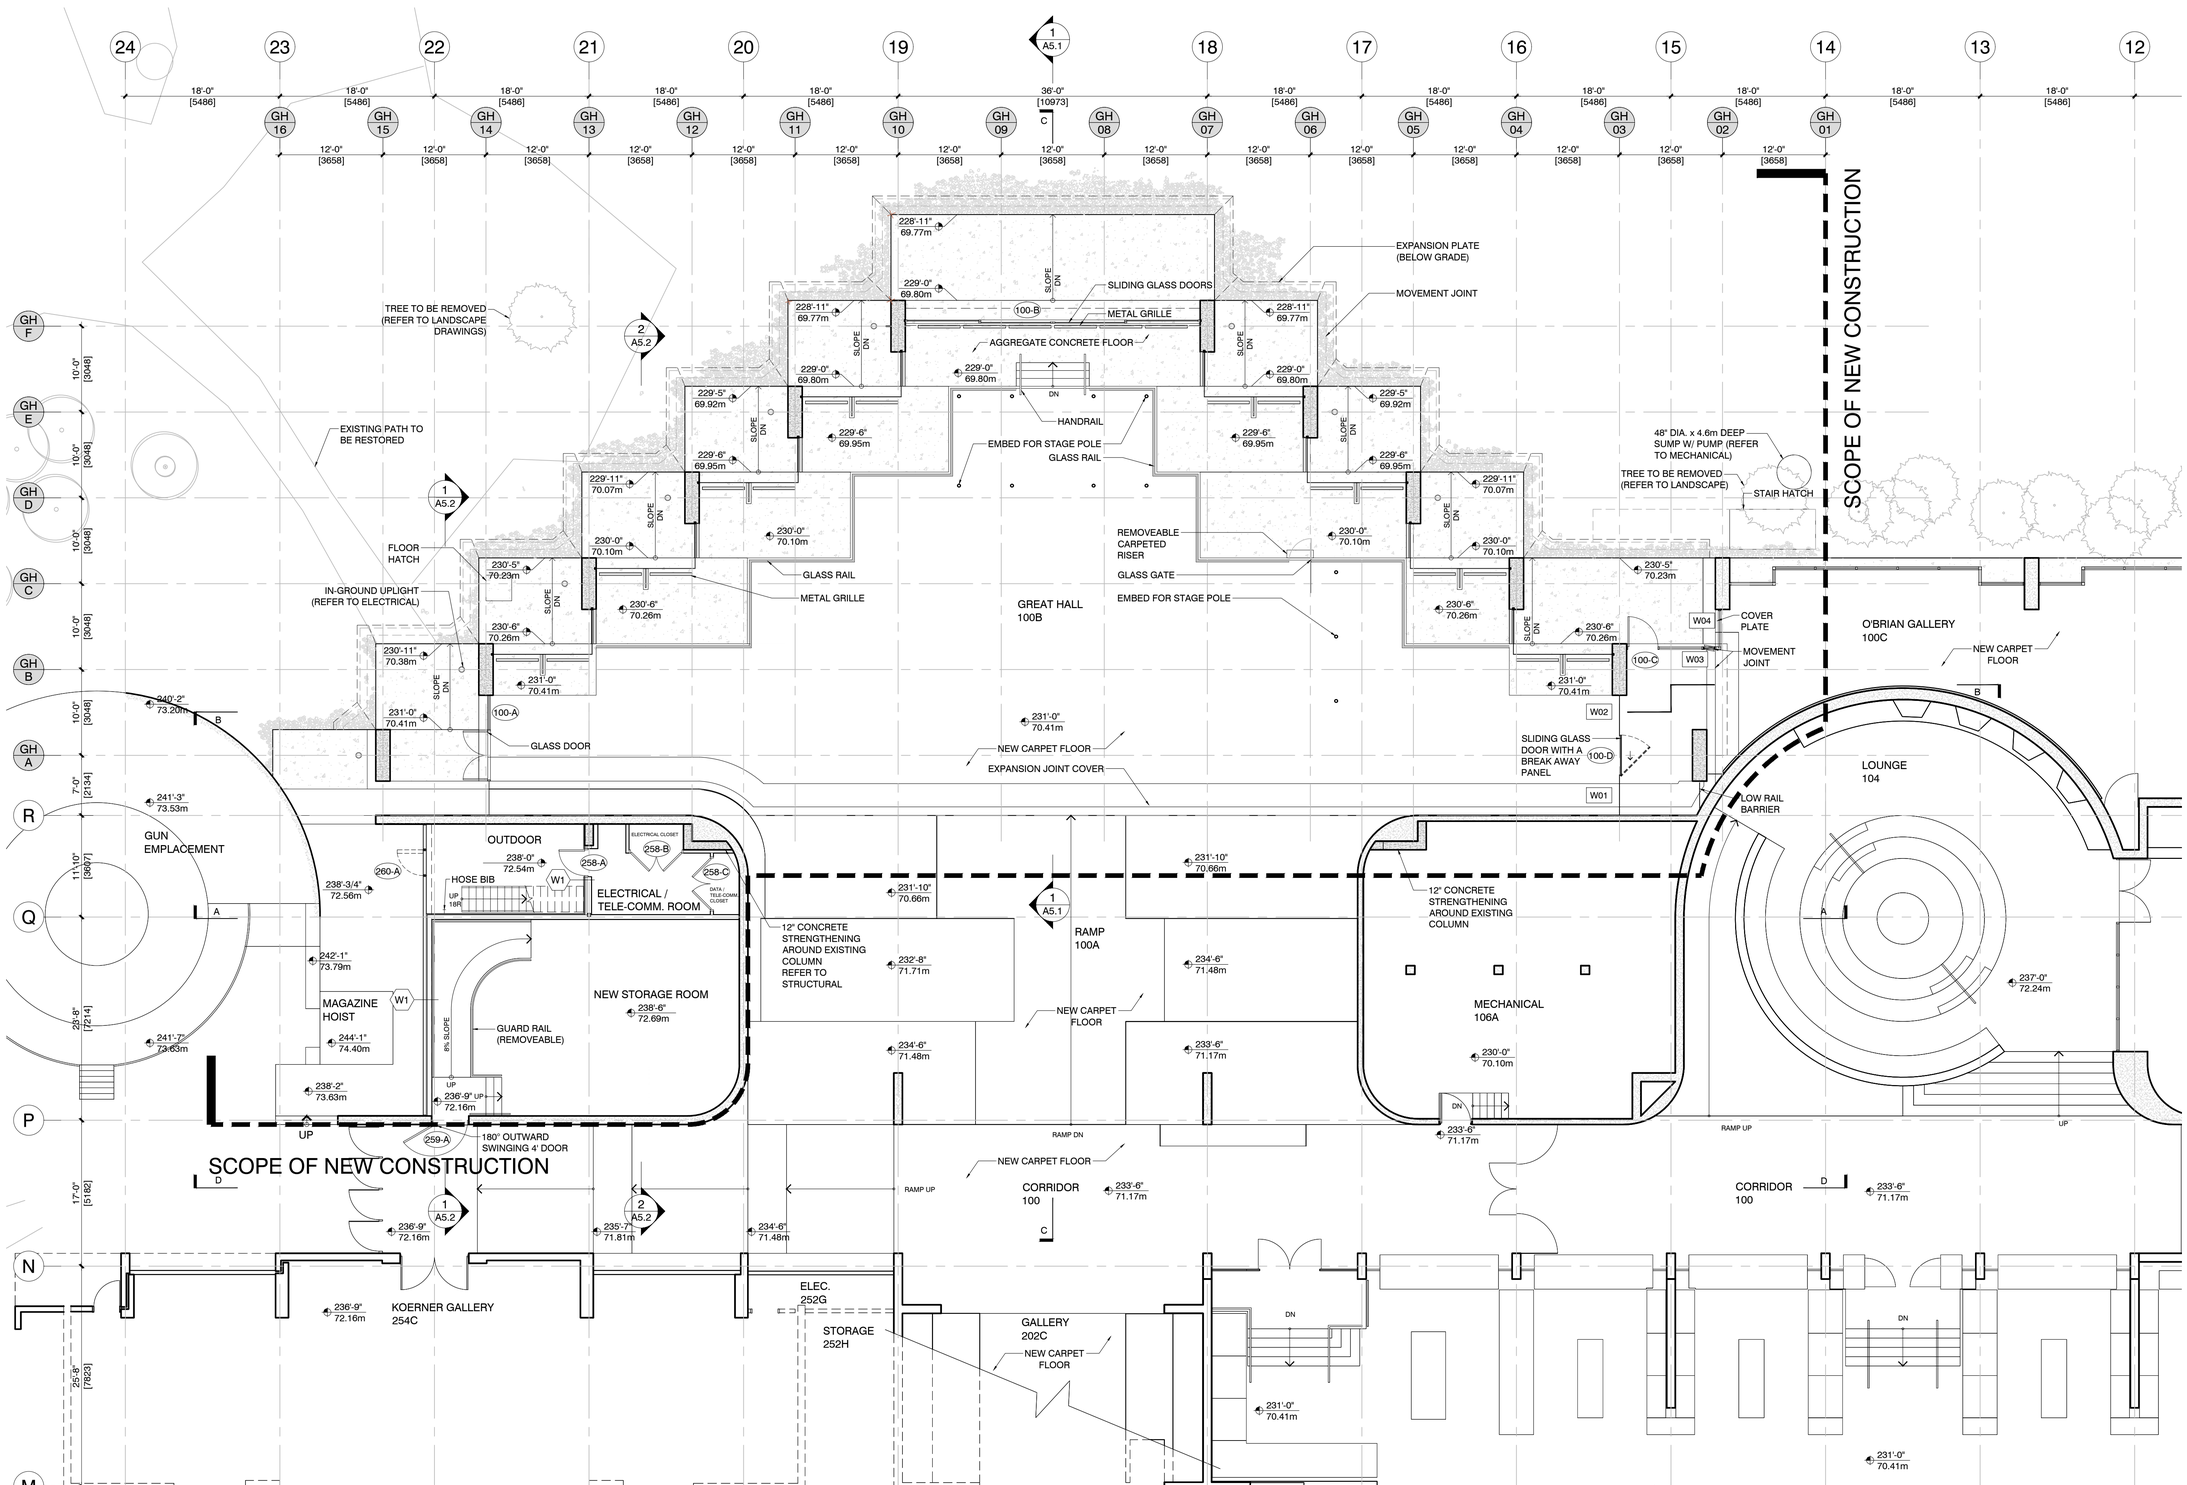

1 A2.2 GREAT HALL MAIN LEVEL PLAN
1:100

nick milkovich architects inc

Suite 303, 375 West 5th Avenue
Vancouver, BC. Canada V5Y 1J6
tel 604.737.6061
fax 604.737.6091
e-mail nma@milkovicharchitects.com
web www.milkovicharchitects.com

consultant

seal

issued


1.	100% SCHEMATIC DESIGN	2019/07/26
2.	100% DESIGN DEVELOPMENT	2019/11/22
3.	25% CONSTRUCTION DOCUMENTS	2019/12/18
4.	35% CONSTRUCTION DOCUMENTS	2020/02/24
5.	50% CONSTRUCTION DOCUMENTS	2020/03/20
6.	DEVELOPMENT PERMIT APPLICATION	2020/06/05

revisions

© Copyright reserved. This plan and design is and at all times remains the exclusive property of Nick Milkovich Architects Inc and cannot be used without the architects consent.

All measurements must be checked on the drawings by the contractor.
This drawing is not to be used for construction purposes unless countersigned.

key plan

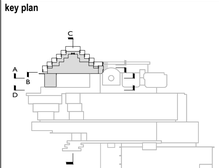

project title

MUSEUM OF ANTHROPOLOGY

GREAT HALL SEISMIC UPGRADE

6393 NW MARINE DRIVE
VANCOUVER, B.C.


drawing title

GREAT HALL
MAIN LEVEL PLAN

drawn GW RN	**project north**
checked	
scale 1:100	
drawing date 2020/06/05	**printed** 2020/05/29
project no. 17005	**drawing no.** A2.2
rev.	

Plot time: Jun 05, 2020 - 4:03pm Xref:
Z:\17005\Drawings\Seismic\Plot\A2-2.dwg

..\..\X-Refs\Base Drawings\Level-Lower
..\X-Refs\VMA-Titleblock-24x36
..\X-Refs\X-Level-Lower-Text
..\..\X-Refs\X-Grid_DP
..\..\X-Refs\X-Grid-100
Z:\17005\Drawings\Seismic\X-Refs\X-Material Legend
Z:\17005\Drawings\Seismic\X-Refs\VMA-Titleblock-24
..\X-Refs\X-Material_Plan
..\X-Refs\X-Section Markers
..\X-Refs\X_Level-Lower
..\X-Refs\X-Section Markers_DP
..\..\Import\Survey\2020_04_13-as-built additional
..\X-Refs\X_Slab Edge-Lower

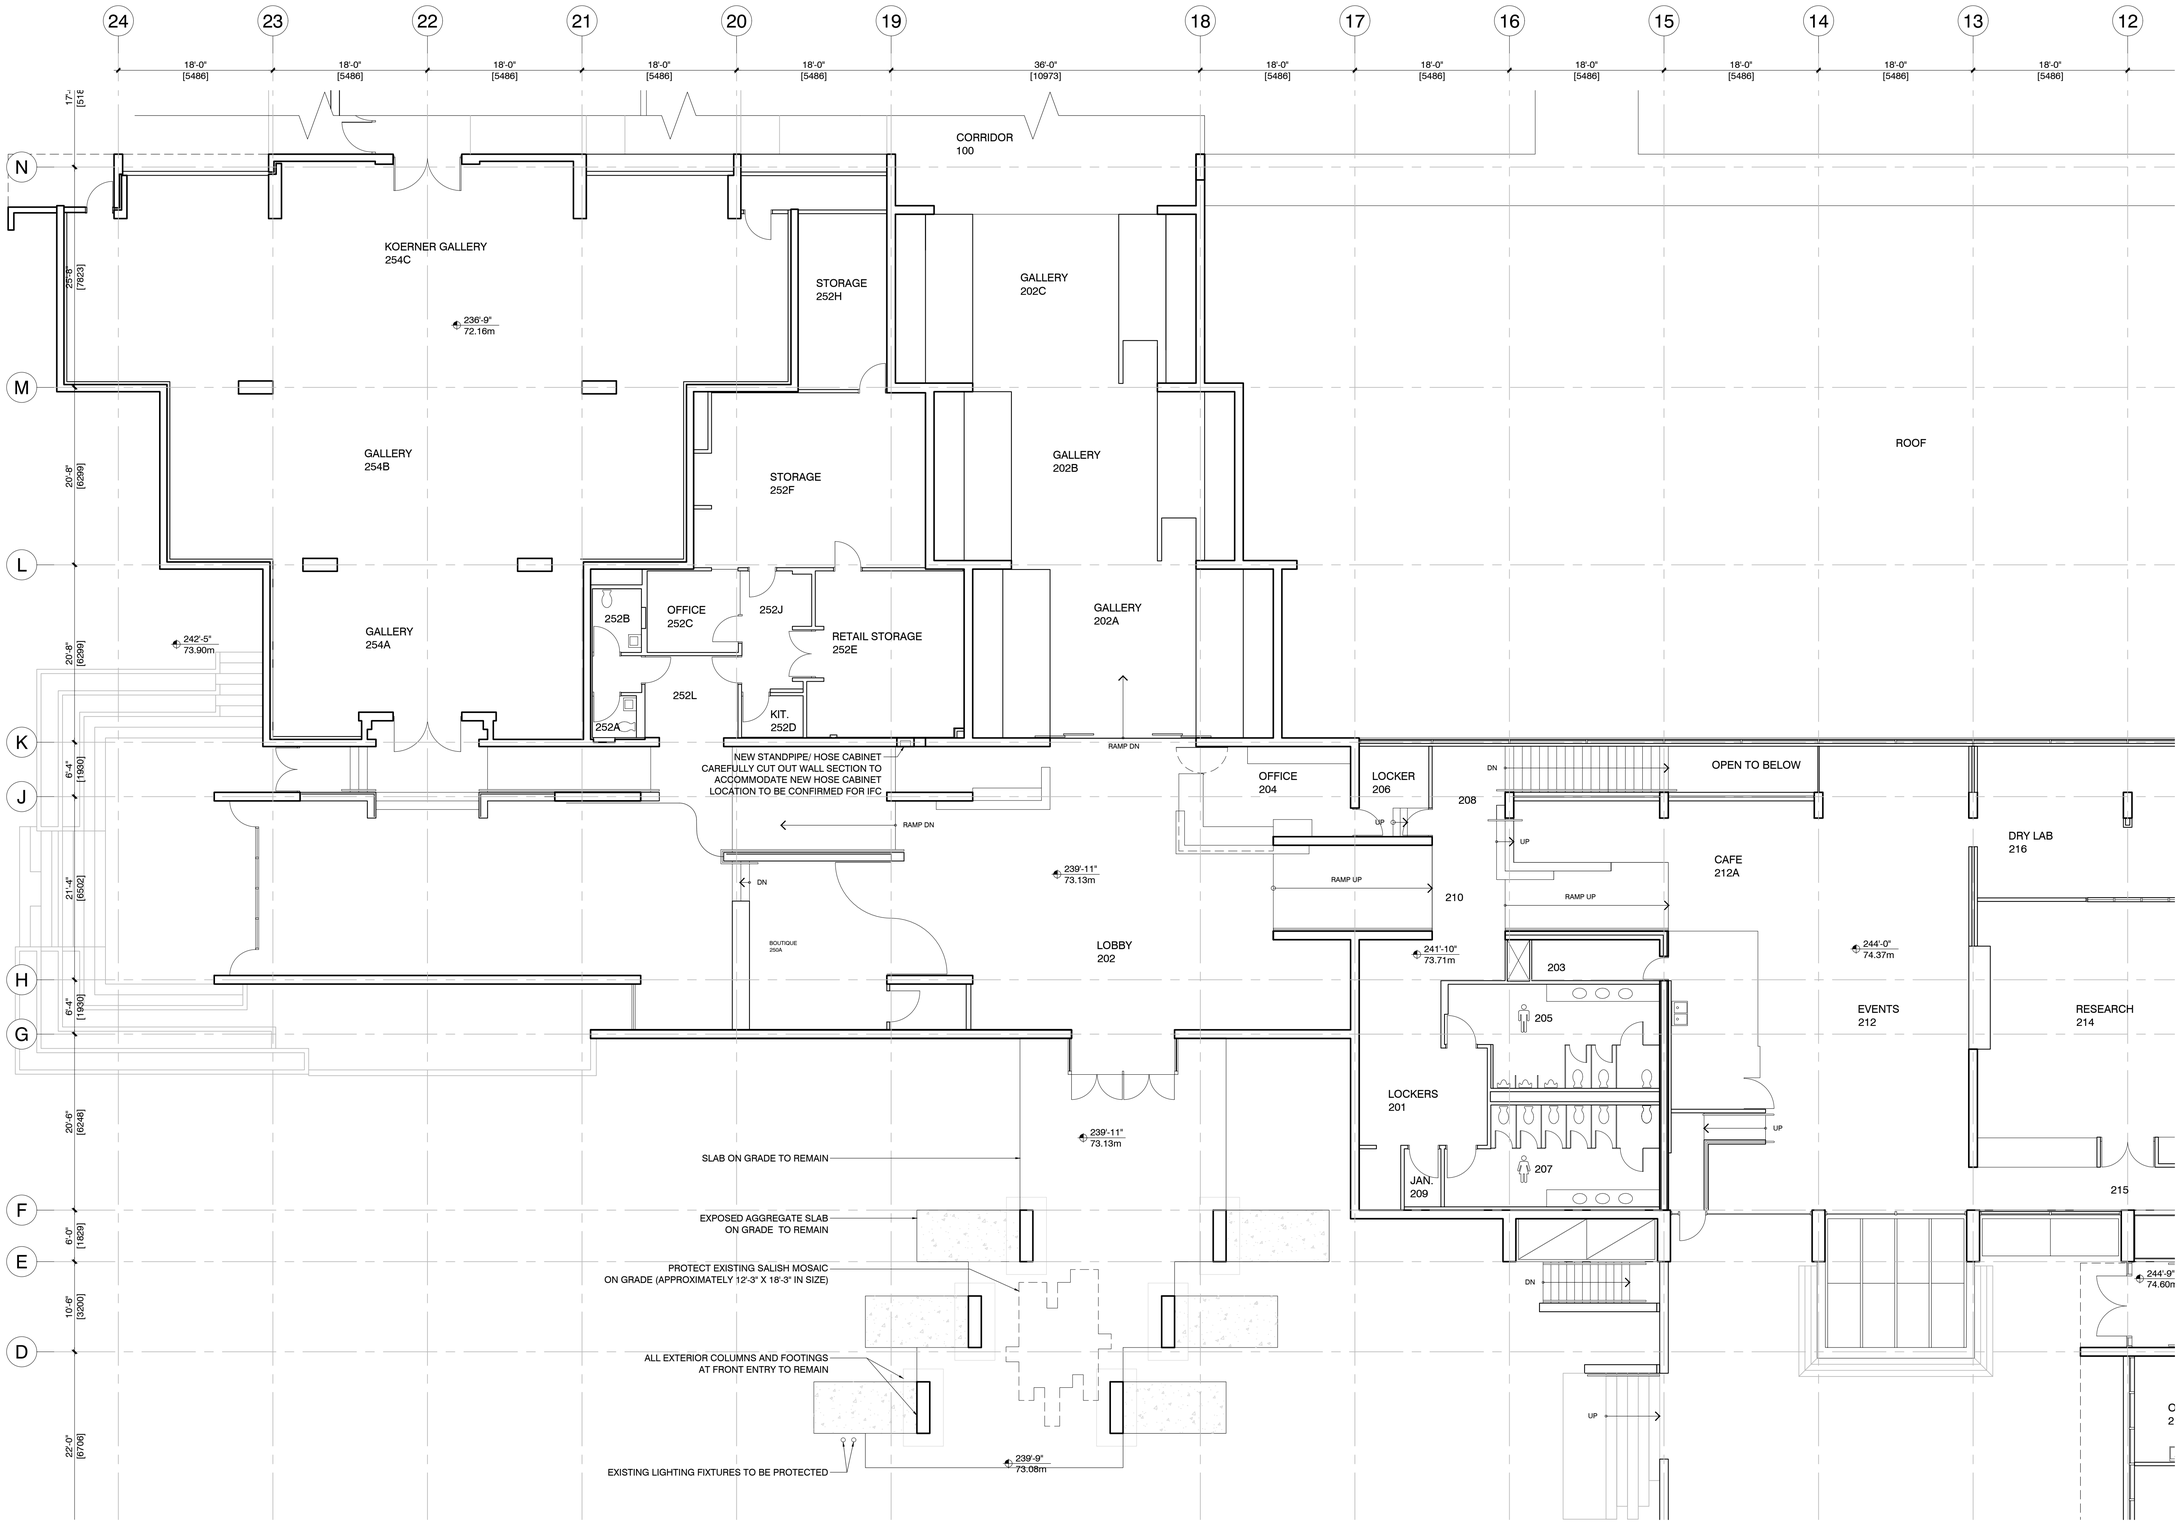

1 A2.2a MAIN ENTRY / GALLERY (RAMP) UPPER LEVEL PLAN
1:100

nick milkovich architects inc

Suite 303, 375 West 5th Avenue **tel** 604.737.6061
Vancouver, BC. Canada V5Y 1J6 **fax** 604.737.6091
e-mail nma@milkovicharchitects.com
web www.milkovicharchitects.com

consultant

seal

issued


1.	100% SCHEMATIC DESIGN	2019/07/26
2.	100% DESIGN DEVELOPMENT	2019/11/22
3.	25% CONSTRUCTION DOCUMENTS	2019/12/18
4.	35% CONSTRUCTION DOCUMENTS	2020/02/24
5.	50% CONSTRUCTION DOCUMENTS	2020/03/20
6.	DEVELOPMENT PERMIT APPLICATION	2020/06/05

revisions

© Copyright reserved. This plan and design is and at all times remains the exclusive property of Nick Milkovich Architects Inc and cannot be used without the architects consent.

All measurements must be checked on the drawings by the contractor.
This drawing is not to be used for construction purposes unless countersigned.

key plan

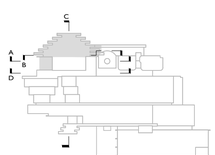

project title

MUSEUM OF ANTHROPOLOGY

GREAT HALL SEISMIC UPGRADE

6393 NW MARINE DRIVE
VANCOUVER, B.C.


drawing title

MAIN ENTRY / GALLERY (RAMP) UPPER LEVEL PLAN

drawn GW RN VW	**project north**
checked	
scale 1:100	
drawing date 2020/06/02	**printed** 2020/05/29
project no. 17005	**drawing no.** A2.2a
rev.	

Plot time: Jun 05, 2020 - 4:03pm Xref: Z:\17005\Drawings\Seismic\Plot\A2-2a.dwg

..\X-Refs\NMA-Titleblock-24x36
..\..\X-Refs\X-Grid_04
..\..\X-Refs\X-Grid-100
..\X-Refs\NMA-Titleblock-24x36-Overall Keyplan
\\NMASERVER01\Project\17005\Drawings\Seismic\X-R
..\..\X-Refs\Base Drawings\Level-Upper
..\X-Refs_X-Level-Upper-Text
\\NMASERVER01\Project\17005\Drawings\Seismic\X-R

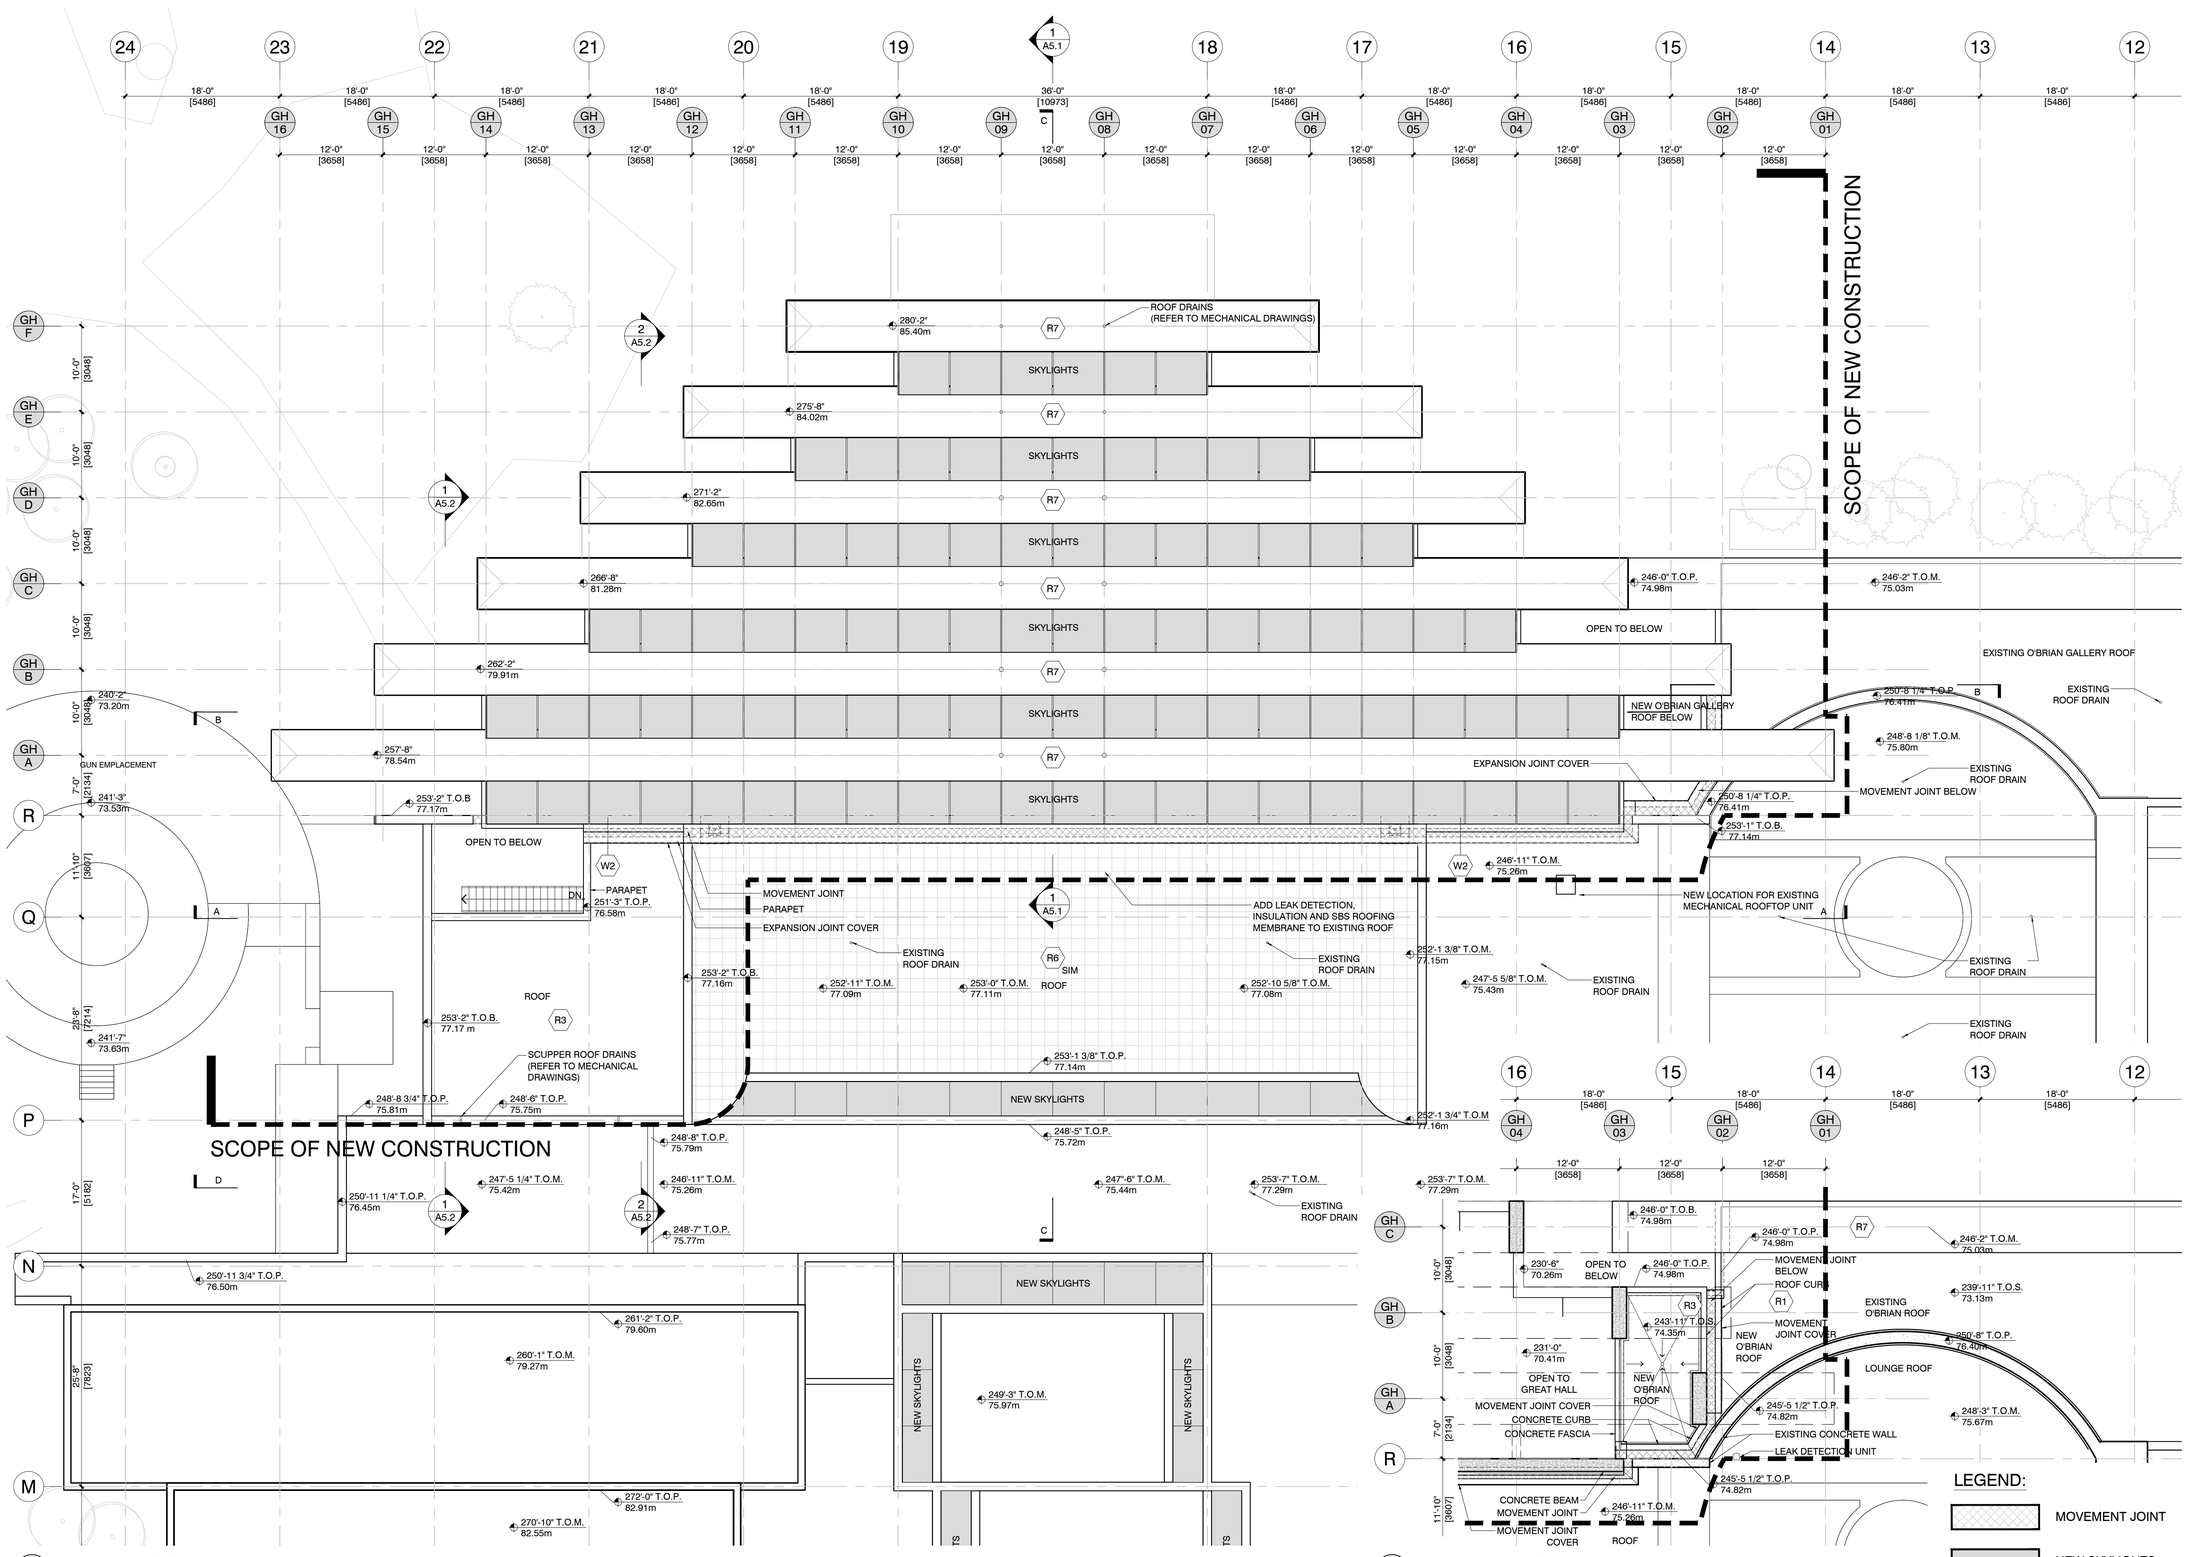

1 A2.3 GREAT HALL ROOF PLAN
1:100

2 A2.3 PARTIAL O'BRIAN GALLERY ROOF PLAN
1:100

nick milkovich architects inc

Suite 303, 375 West 5th Avenue
Vancouver, BC. Canada V5Y 1J6
tel 604.737.6061
fax 604.737.6091
e-mail nma@milkovicharchitects.com
web www.milkovicharchitects.com

consultant

seal

issued


1.	100% SCHEMATIC DESIGN	2019/07/26
2.	100% DESIGN DEVELOPMENT	2019/11/22
3.	25% CONSTRUCTION DOCUMENTS	2019/12/18
4.	35% CONSTRUCTION DOCUMENTS	2020/02/24
5.	50% CONSTRUCTION DOCUMENTS	2020/03/20
6.	DEVELOPMENT PERMIT APPLICATION	2020/06/05

revisions

© Copyright reserved. This plan and design is and at all times remains the exclusive property of Nick Milkovich Architects Inc and cannot be used without the architects consent.

All measurements must be checked on the drawings by the contractor. This drawing is not to be used for construction purposes unless countersigned.

key plan

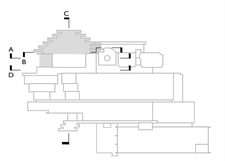

project title

MUSEUM OF ANTHROPOLOGY

GREAT HALL SEISMIC UPGRADE


6393 NW MARINE DRIVE
VANCOUVER, B.C.

drawing title

GREAT HALL
ROOF LEVEL PLAN &
PARTIAL O'BRIAN
ROOF LEVEL PLAN

drawn: GW RN	project north
checked:	
scale: 1:100	
drawing date: 2020/06/04	printed: 2020/05/29
project no.: 17005	drawing no.: A2.3
rev.:	

Plot time: Jun 05, 2020 – 4:04pm Xref: Z:\17005\Drawings\Seismic\Plot\A2-3.dwg
_\X-Refs\NMA-Titleblock-24x36
__\X-Refs\Base Drawings\Level-Roof
Z:\17005\Drawings\X-Refs\X-Grid-100
Z:\17005\Drawings\Seismic\X-Refs\X_Grid
Z:\17005\Drawings\Seismic\X-Refs\X_Level-O'Brian R
_\X-Refs\X-Section Markers
Z:\17005\Drawings\Seismic\X-Refs\X-Material Legend
Z:\17005\Drawings\Seismic\X-Refs\X_Level-Roof
_\X-Refs\NMA-Titleblock-24x36-Overall Keyplan
_\X-Refs\X_Site Context_Plan
_\X-Refs\X-Level-O'Brian Roof-Text
_\X-Refs\X-Level-Roof-Text
_\X-Refs\X-Section Markers_DP
___\Import\Survey\2020_04_1 as-built additional
_\X-Refs\X_Slab Edge-O'Brian Roof
_\X-Refs\X_Slab Edge-Roof

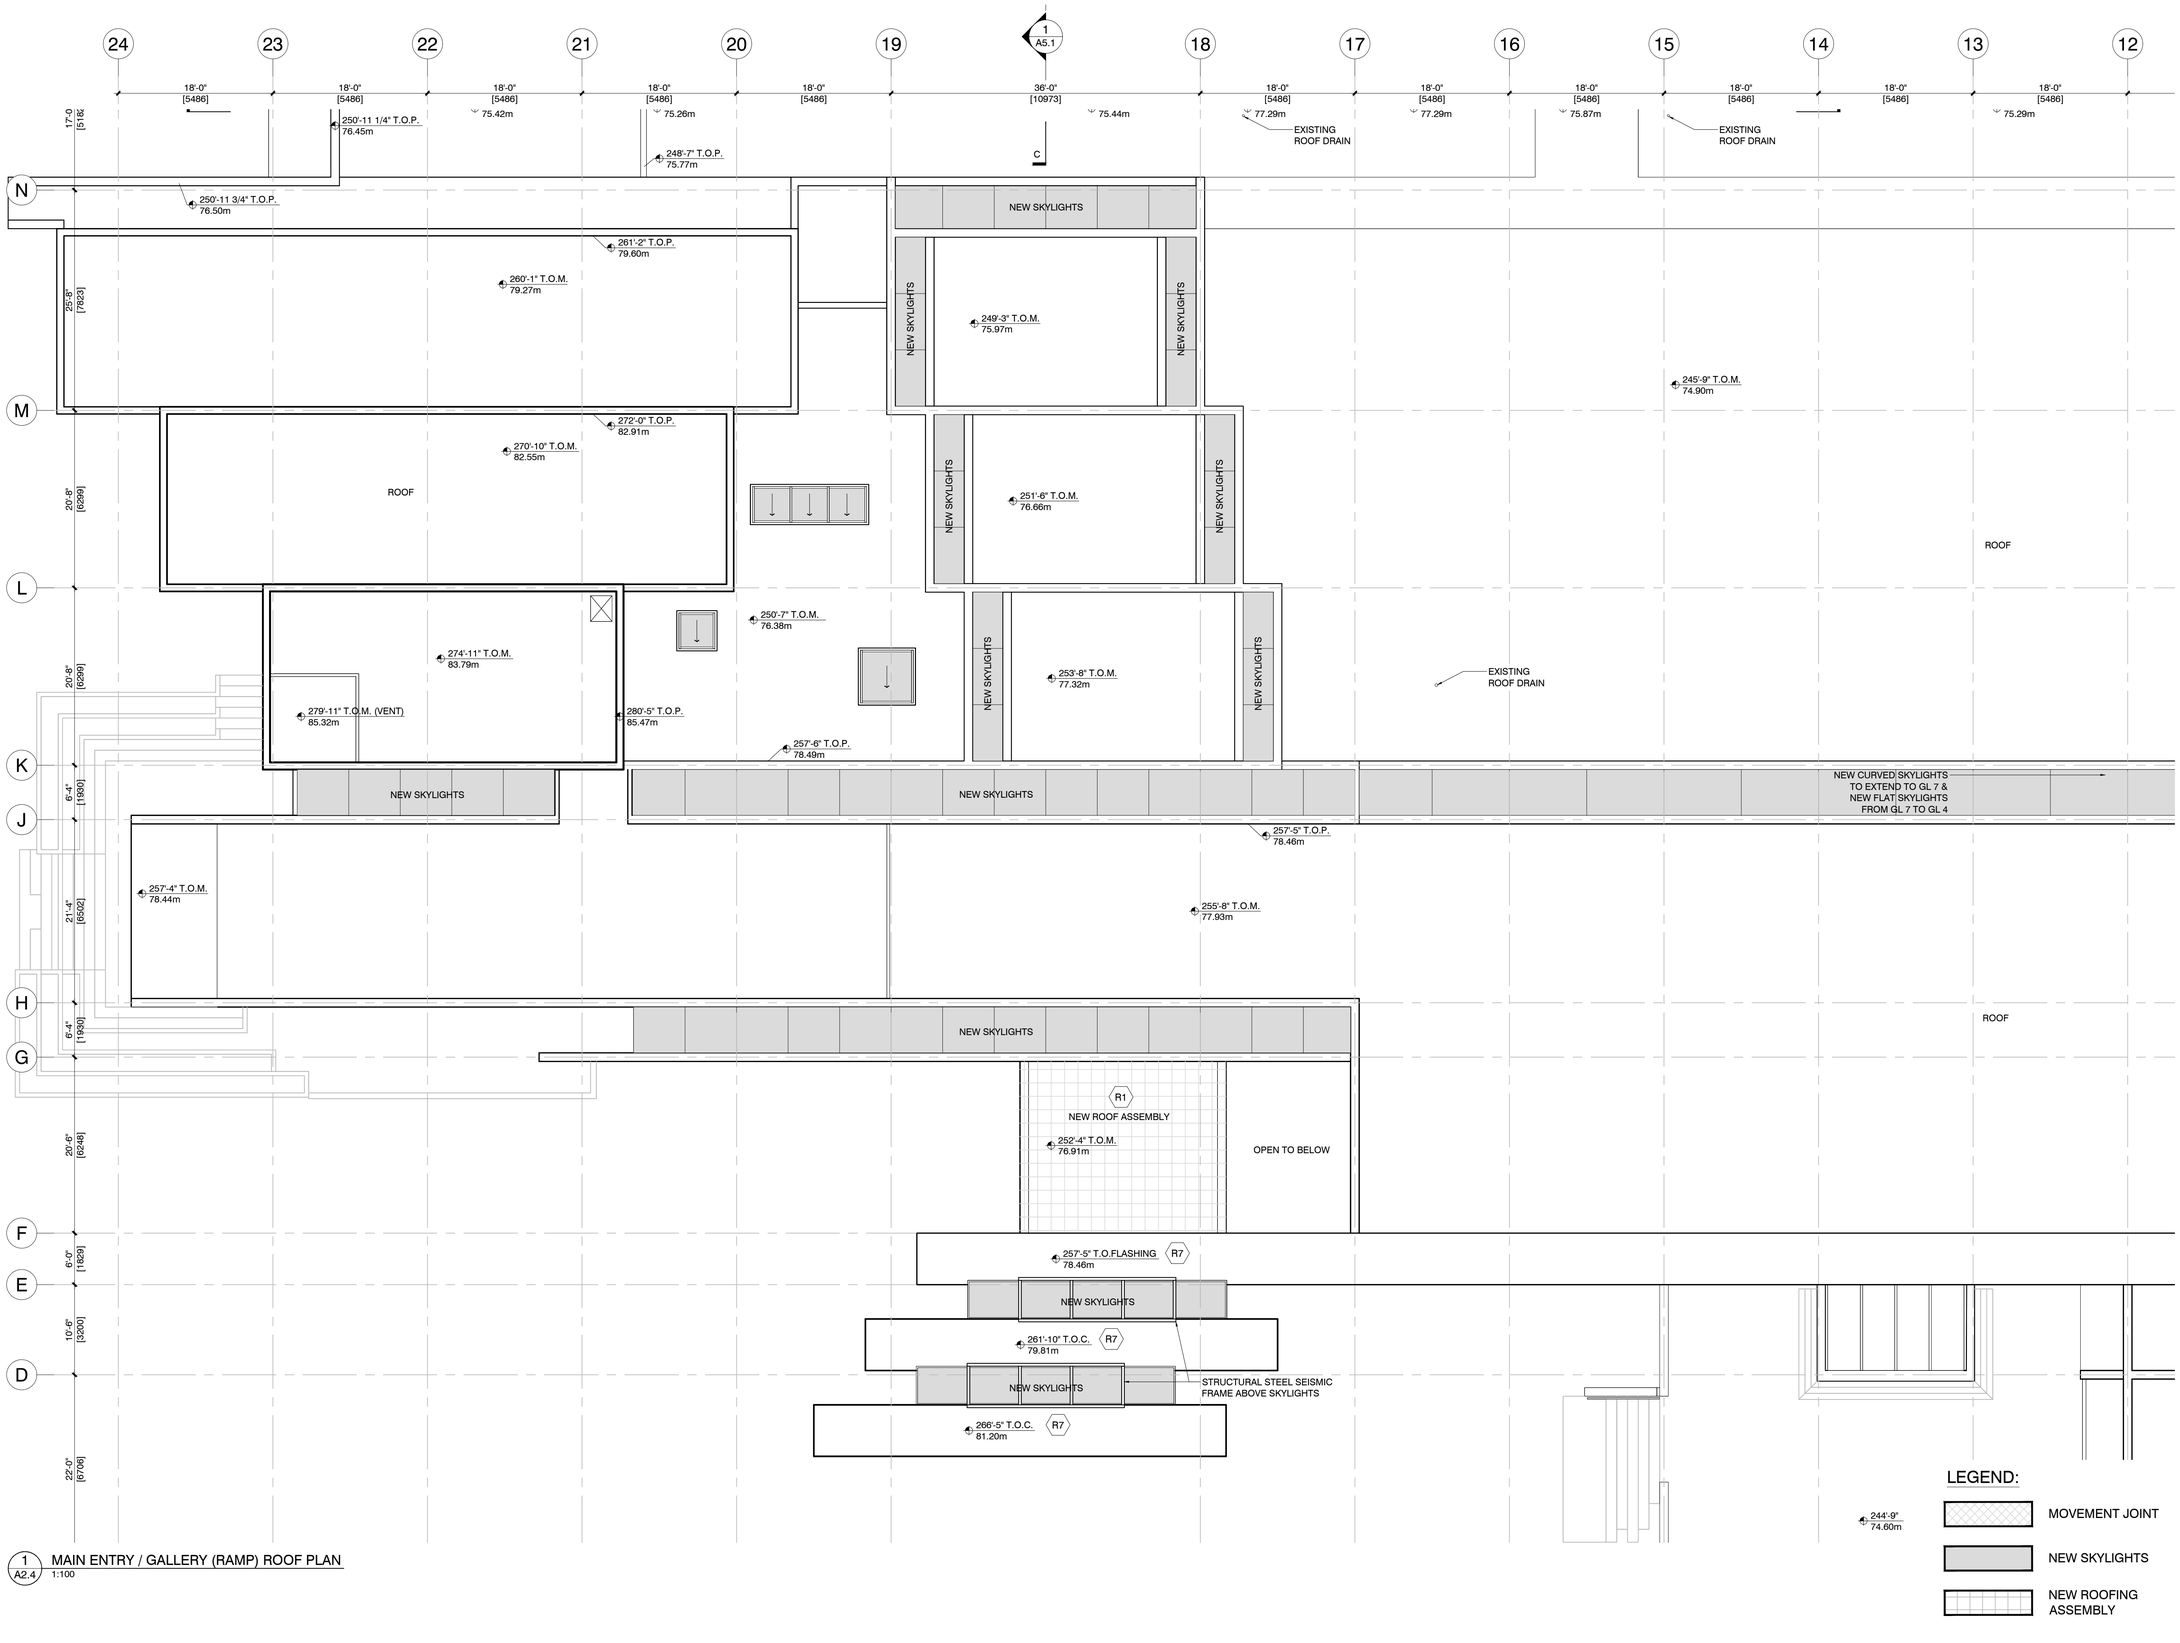

1 A2.4 MAIN ENTRY / GALLERY (RAMP) ROOF PLAN
1:100

nick milkovich architects inc

Suite 303, 375 West 5th Avenue
Vancouver, BC. Canada V5Y 1J6
tel 604.737.6061
fax 604.737.6091
e-mail nma@milkovicharchitects.com
web www.milkovicharchitects.com

consultant

seal

issued


1.	100% SCHEMATIC DESIGN	2019/07/26
2.	100% DESIGN DEVELOPMENT	2019/11/22
3.	25% CONSTRUCTION DOCUMENTS	2019/12/18
4.	35% CONSTRUCTION DOCUMENTS	2020/02/24
5.	50% CONSTRUCTION DOCUMENTS	2020/03/20
6.	DEVELOPMENT PERMIT APPLICATION	2020/06/05

revisions

© Copyright reserved. This plan and design is and at all times remains the exclusive property of Nick Milkovich Architects Inc and cannot be used without the architects consent.

All measurements must be checked on the drawings by the contractor.
This drawing is not to be used for construction purposes unless countersigned.

key plan

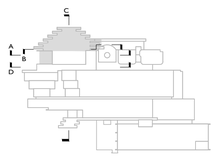

project title

MUSEUM OF ANTHROPOLOGY

GREAT HALL SEISMIC UPGRADE


6393 NW MARINE DRIVE
VANCOUVER, B.C.

drawing title


MAIN ENTRY / GALLERY (RAMP) ROOF LEVEL PLAN

drawn RN	**project north**
checked	
scale 1:100	
drawing date 2020/06/03	**printed** 2020/05/29
project no. 17005	**drawing no.** A2.4
rev.	


Plot time: Jun 05, 2020 - 4:04pm Xref: Z:\17005\Drawings\Seismic\Plot\A2-4.dwg
..\X-Refs\NMA-Titleblock-24x36
..\..\X-Refs\Base Drawings\Level-Roof
Z:\17005\Drawings\X-Refs\X-Grid-100
Z:\17005\Drawings\X-Refs\X-Grid_GH
Z:\17005\Drawings\Seismic\X-Refs\X_Level-O'Brien R
..\X-Refs\X-Section Markers
..\X-Refs\X_Level-Roof
..\X-Refs\NMA-Titleblock-24x36-Overall Keyplan
Z:\17005\Drawings\Seismic\X-Refs\X-Material Legend
..\X-Refs\X-Legend-Roof
..\..\X-Refs\X_Slab Edge-O'Brien Roof
..\..\X-Refs\X-Grid-50
..\..\X-Refs\X-Grid-GH-50
..\X-Refs\X_Slab Edge-Roof
Z:\17005\Drawings\Seismic\X-Refs\X-Dim-Slab Edg

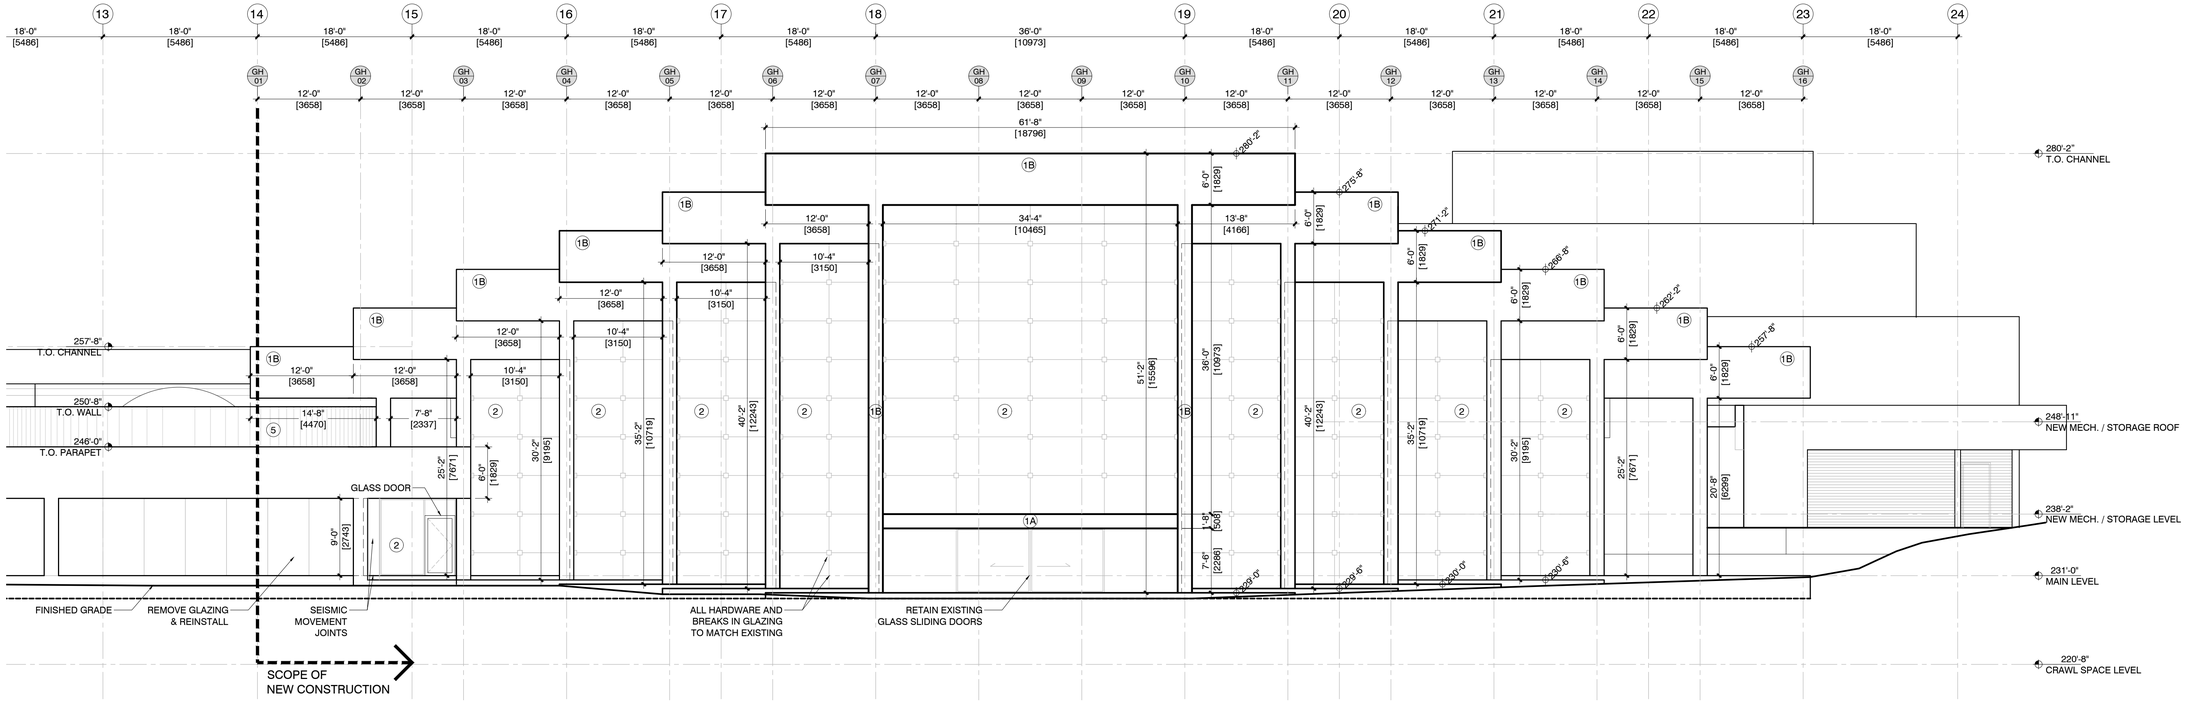

1 / 3.1 WEST ELEVATION
1:100

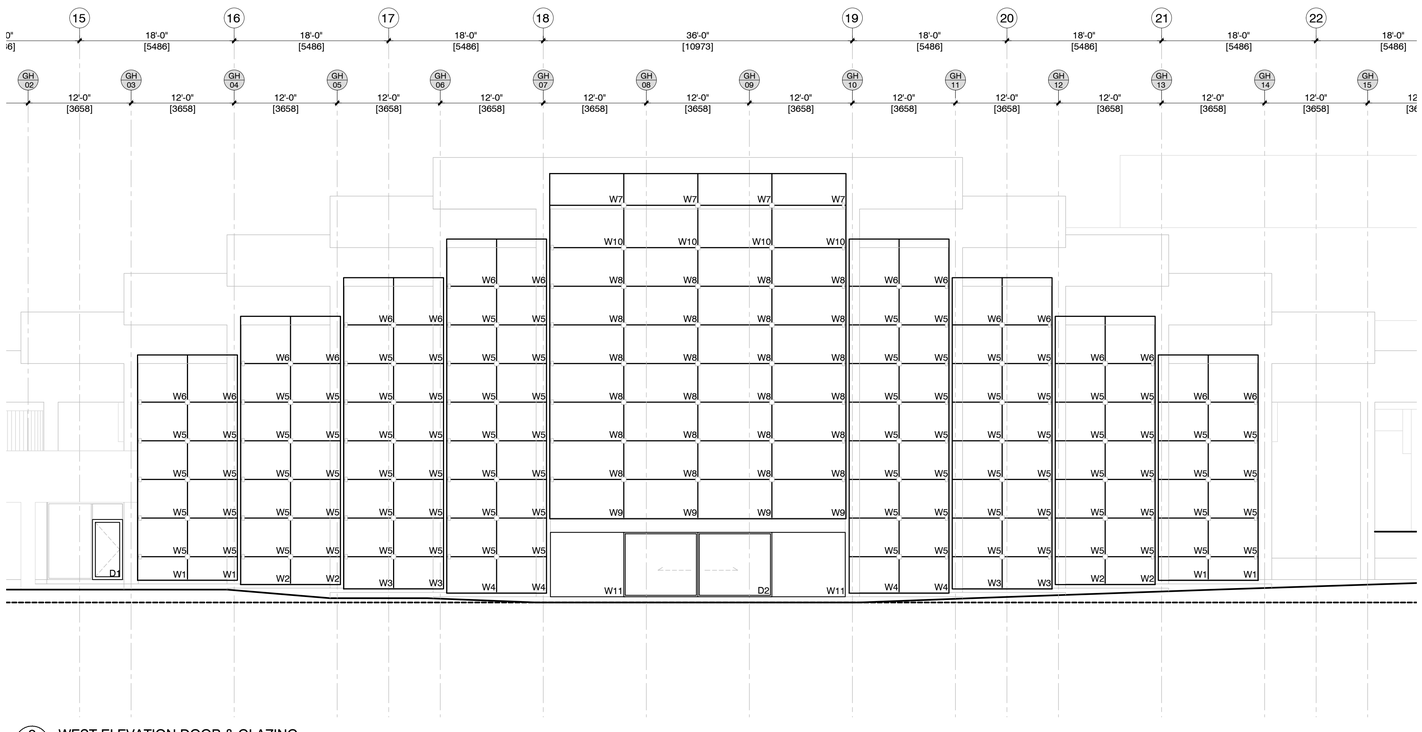

2 / 3.1 WEST ELEVATION DOOR & GLAZING
1:100

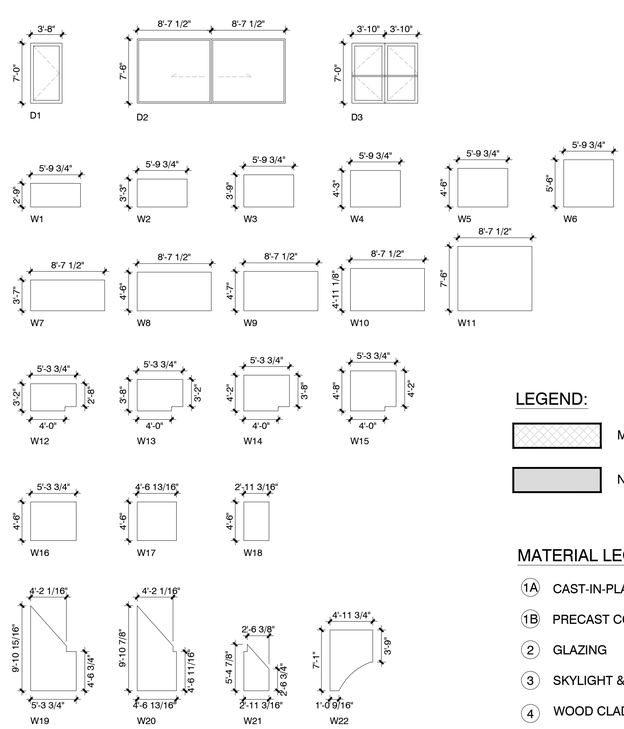

LEGEND:

- MOVEMENT JOINT
- NEW SKYLIGHTS

MATERIAL LEGEND:

- 1A CAST-IN-PLACE CONCRETE
- 1B PRECAST CONCRETE
- 2 GLAZING
- 3 SKYLIGHT & GLASS GABLE
- 4 WOOD CLADDING
- 5 PRE-FINISHED METAL CLADDING

nick milkovich architects inc

Suite 303, 375 West 5th Avenue
Vancouver, BC. Canada V5Y 1J6
tel 604.737.6061
fax 604.737.6091
e-mail nma@milkovicharchitects.com
web www.milkovicharchitects.com

consultant

seal

issued


1.	100% SCHEMATIC DESIGN	2019/07/26
2.	100% DESIGN DEVELOPMENT	2019/11/22
3.	25% CONSTRUCTION DOCUMENTS	2019/12/18
4.	35% CONSTRUCTION DOCUMENTS	2020/02/24
5.	50% CONSTRUCTION DOCUMENTS	2020/03/20
6.	DEVELOPMENT PERMIT APPLICATION	2020/06/05

revisions

© Copyright reserved. This plan and design is and at all times remains the exclusive property of Nick Milkovich Architects Inc and cannot be used without the architects consent.

All measurements must be checked on the drawings by the contractor.
This drawing is not to be used for construction purposes unless countersigned.

key plan

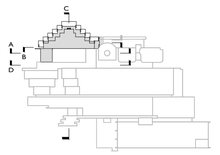

project title

MUSEUM OF ANTHROPOLOGY

GREAT HALL SEISMIC UPGRADE

6393 NW MARINE DRIVE
VANCOUVER, B.C.


drawing title

GREAT HALL
WEST ELEVATION


drawn GW RN	**project north**
checked AG	
scale 1:100	
drawing date 2020/06/02	**printed** 2020/05/29
project no. 17005	**drawing no.** A3.1
rev. N	

Plot time: Jun 05, 2020 - 4:04pm
Z:\17005\Drawings\Seismic\Plot\A3-1.dwg

Xref:
_\X-Refs\NMA-Titleblock-24x36
Z:\17005\Drawings\X-Refs\Base Drawings\EL_West
_\X-Refs\X_EL_West
_\X-Refs\X_EL_West-Text
Z:\17005\Drawings\Seismic\X-Refs\X-Material Legend
__\X-Refs\Base Drawings\Level-Roof
__\Shk\X-Survey
Z:\17005\Drawings\Seismic\X-Refs\NMA-Titleblock-24
_\X-Refs\X_EL_West-Text_DP
Z:\17005\Drawings\Seismic\X-Refs\Temp-xlsky\1.31-
Z:\17005\Drawings\Seismic\X-Refs\X_EL_West_plnse

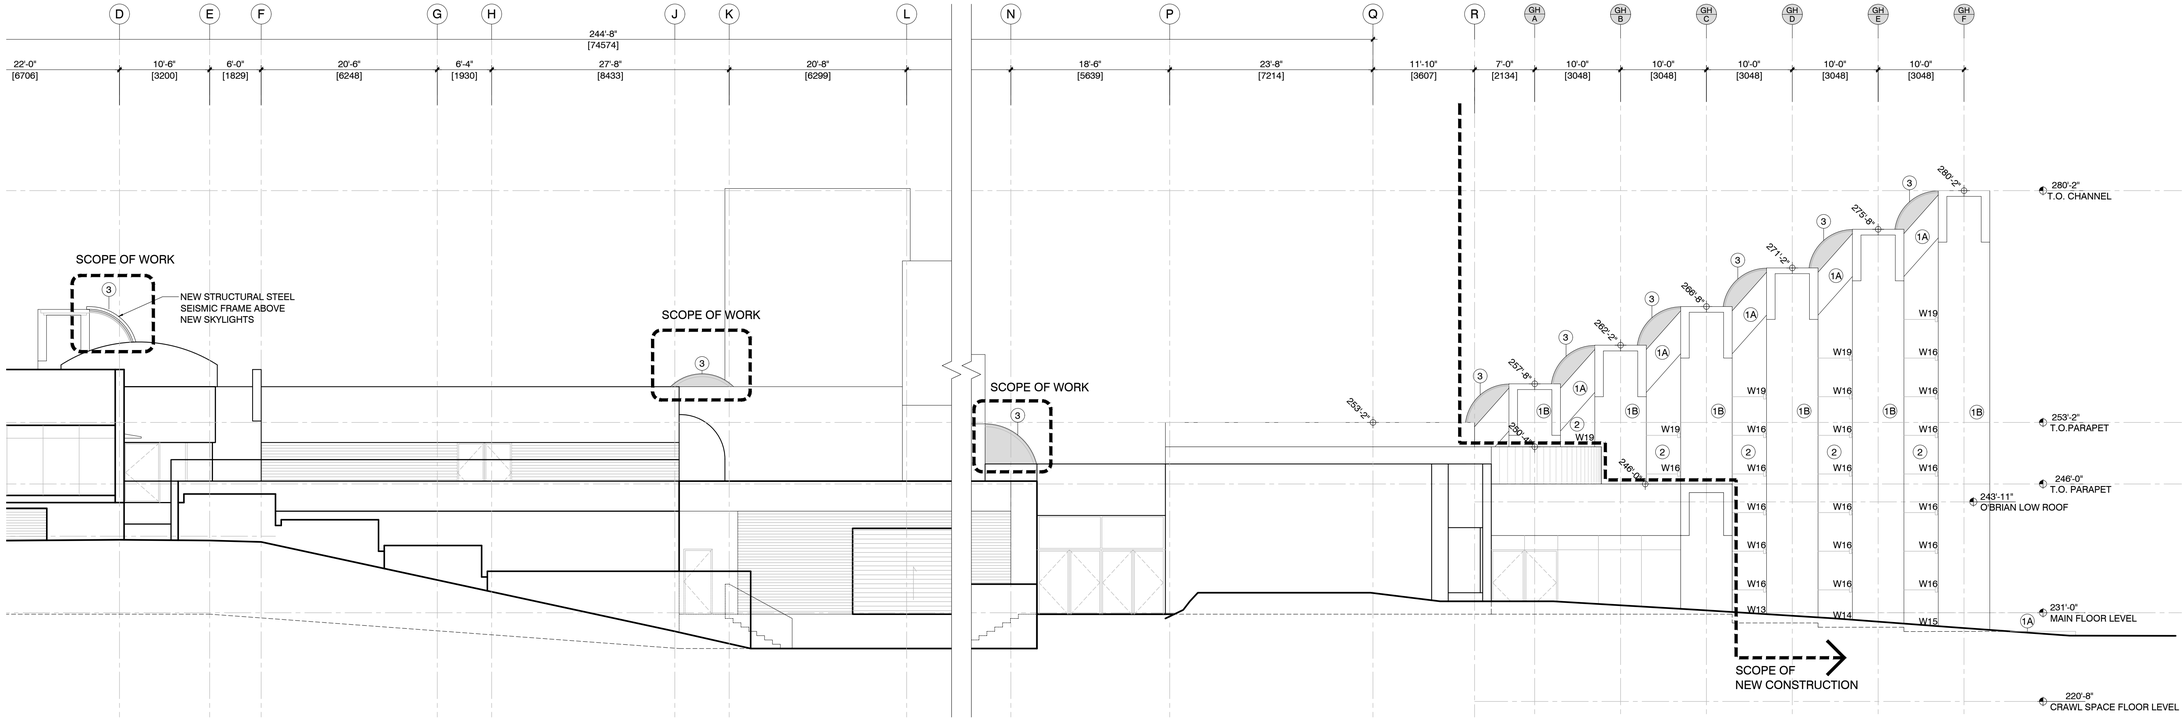

1 A3.2 NORTH ELEVATION
1:100

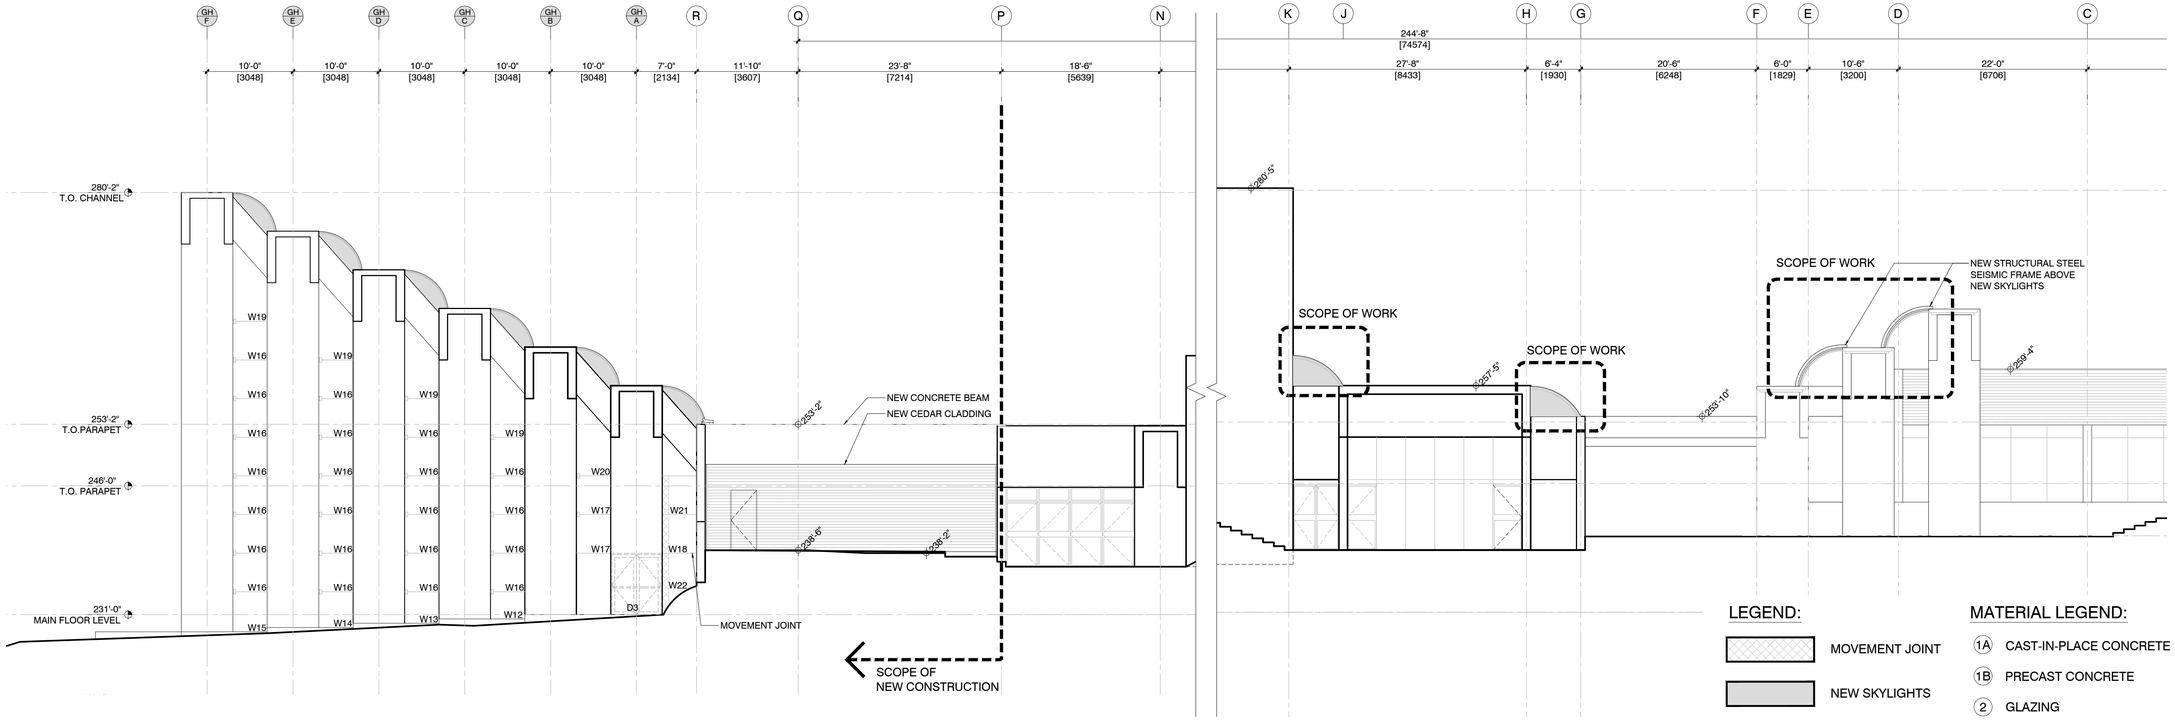

2 A3.2 SOUTH ELEVATION
1:100

LEGEND:

- MOVEMENT JOINT
- NEW SKYLIGHTS

MATERIAL LEGEND:

- 1A CAST-IN-PLACE CONCRETE
- 1B PRECAST CONCRETE
- 2 GLAZING
- 3 SKYLIGHT & GLASS GABLE
- 4 WOOD CLADDING
- 5 PRE-FINISHED METAL CLADDING

nick milkovich architects inc

Suite 303, 375 West 5th Avenue
Vancouver, BC. Canada V5Y 1J6
tel 604.737.6061
fax 604.737.6091
e-mail nma@milkovicharchitects.com
web www.milkovicharchitects.com

consultant

seal

issued


1.	100% SCHEMATIC DESIGN	2019/07/26
2.	100% DESIGN DEVELOPMENT	2019/11/22
3.	25% CONSTRUCTION DOCUMENTS	2019/12/18
4.	35% CONSTRUCTION DOCUMENTS	2020/02/24
5.	50% CONSTRUCTION DOCUMENTS	2020/03/20
6.	DEVELOPMENT PERMIT APPLICATION	2020/06/05

revisions

© Copyright reserved. This plan and design is and at all times remains the exclusive property of Nick Milkovich Architects Inc and cannot be used without the architects consent.

All measurements must be checked on the drawings by the contractor. This drawing is not to be used for construction purposes unless countersigned.

key plan

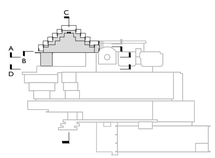

project title

MUSEUM OF ANTHROPOLOGY

GREAT HALL SEISMIC UPGRADE


6393 NW MARINE DRIVE
VANCOUVER, B.C.

drawing title


GREAT HALL
NORTH ELEVATION
SOUTH ELEVATION

drawn GW RN	**project north**
checked AG	
scale 1:100	
drawing date 2020/06/04	**printed** 2020/05/29
project no. 17005	**drawing no.** A3.2
rev.	

Plot time: Jun 05, 2020 - 4:04pm Xref: Z:\17005\Drawings\Seismic\Plot\A3-2_DP.dwg
_\X-Refs\NMA-Titleblock-24x36
__\X-Refs\Base Drawings\El_North
_\X-Refs\X_El_North
__\X-Refs\Base Drawings\El_South
__\X-Refs\X_Grid-South-El
Z:\17005\Drawings\Seismic\X-Refs\X_El_South
_\X-Refs\X-Material Legend
Z:\17005\Drawings\X-Refs\Base Drawings\El_West
Z:\17005\Drawings\Seismic\X-Refs\X_Level-Lower
__\X-Refs\X-Grid_GH
__\X-Refs\X-Grid-100
Z:\17005\Drawings\Seismic\X-Refs\NMA-Titleblock-24x36
_\X-Refs\X_El_North_Text_DP
__\X-Refs\X_El_North_Text_DP
__\X-Refs\Base Drawings\Level-Lower
_\X-Refs\X_Slab Edge-Lower

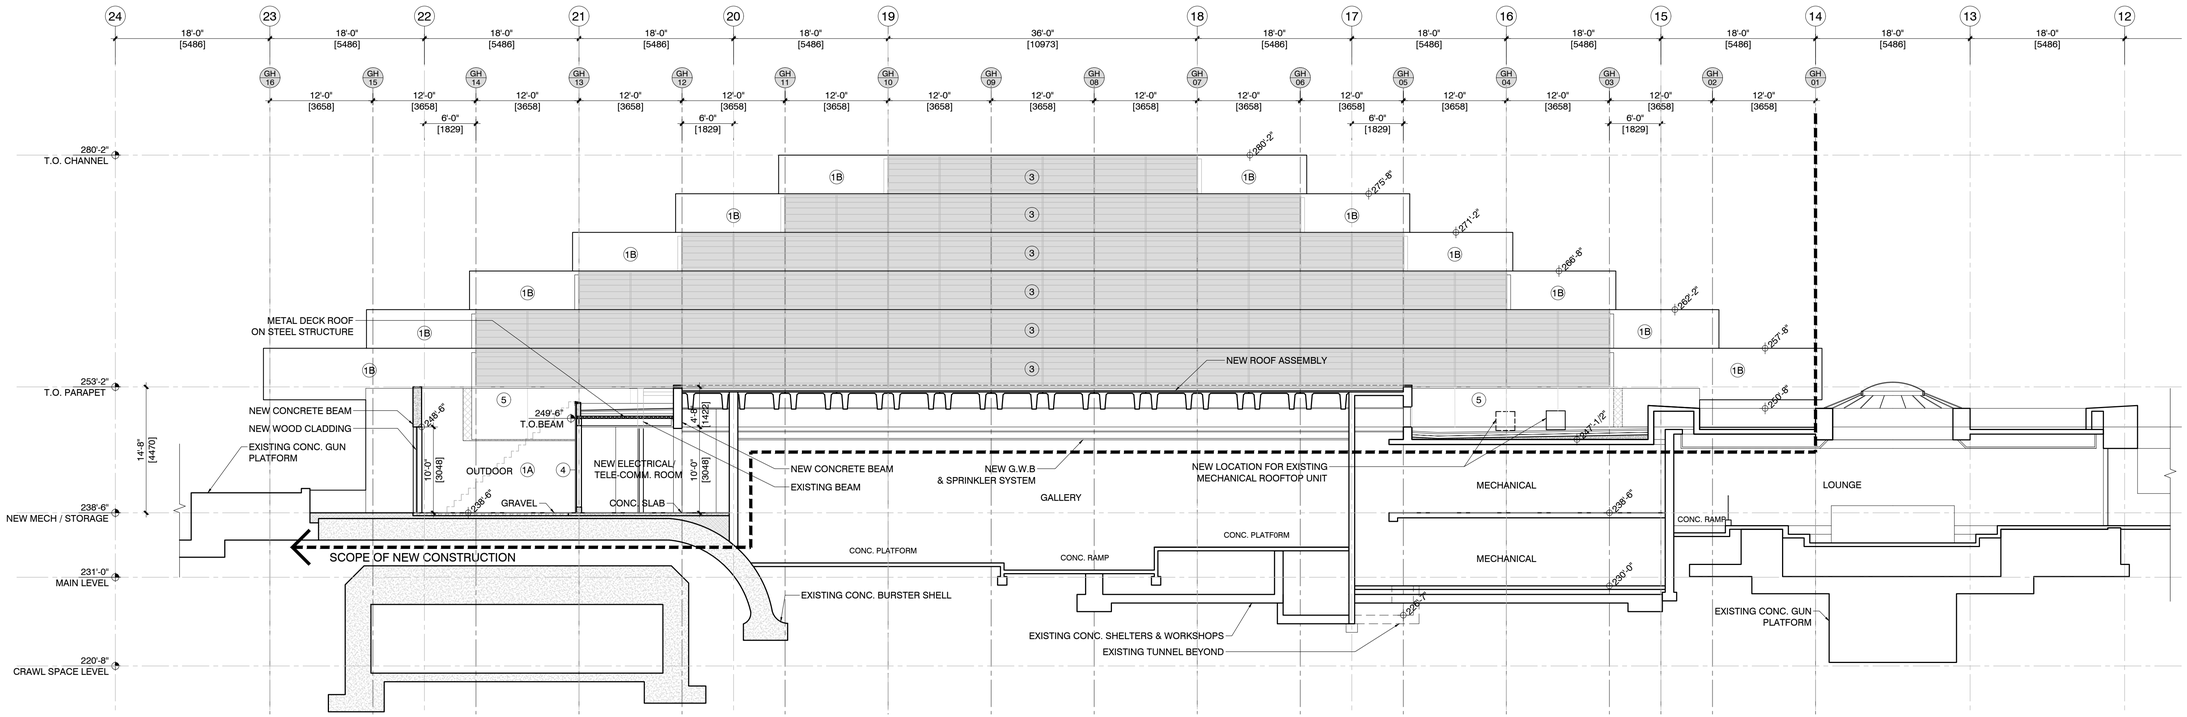

1 A4.1 SECTION A-A
1:100

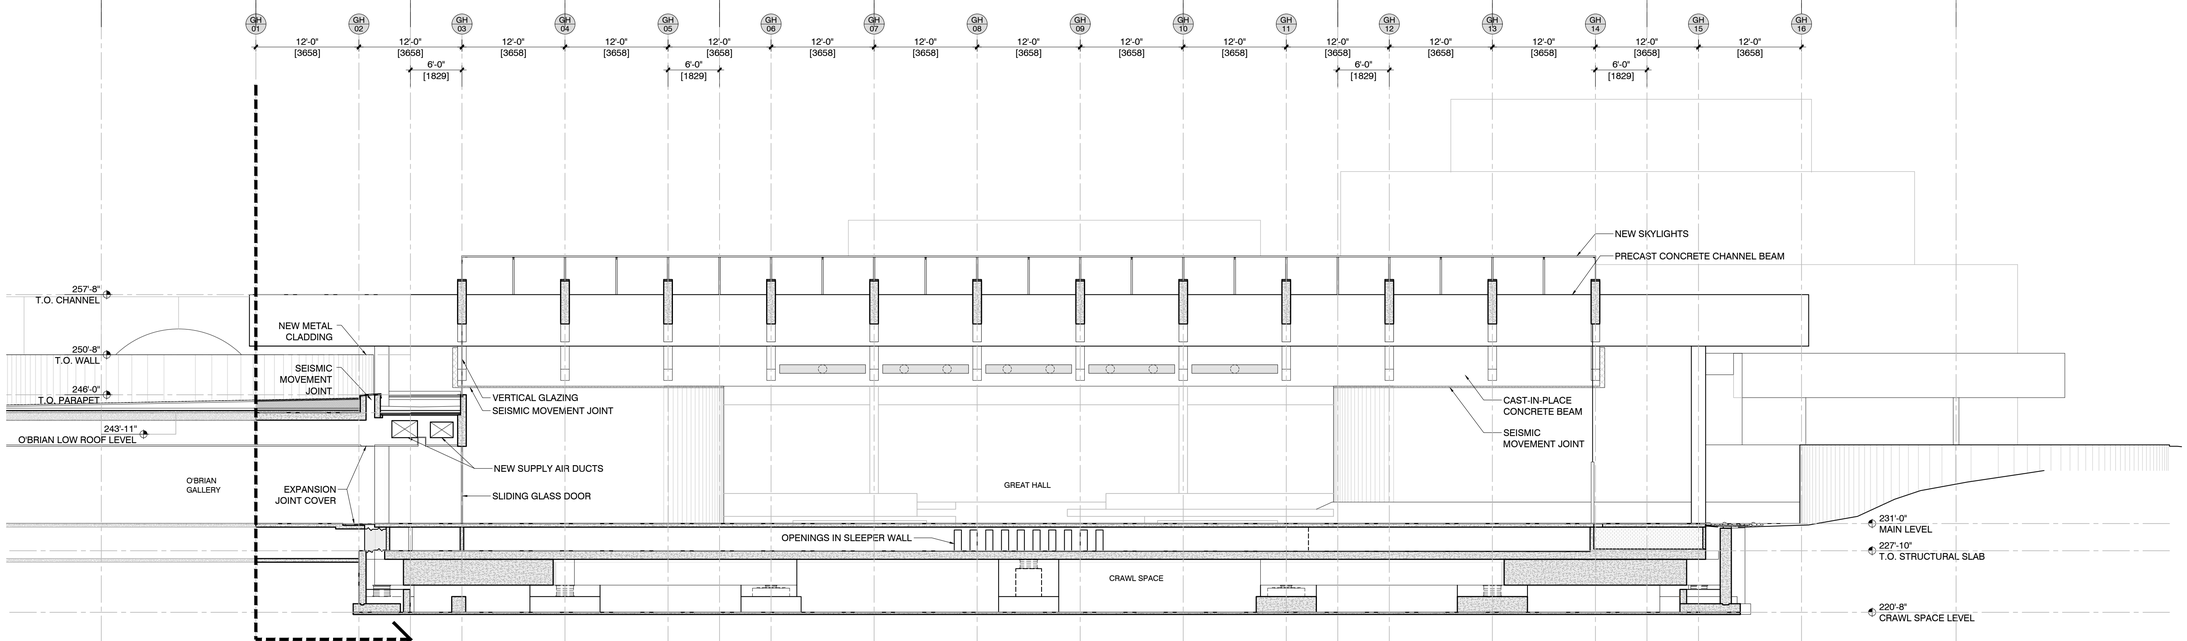

2 A4.1 SECTION B-B
1:100

LEGEND:

- MOVEMENT JOINT
- NEW SKYLIGHTS

MATERIAL LEGEND:

- 1A CAST-IN-PLACE CONCRETE
- 1B PRECAST CONCRETE
- 2 GLAZING
- 3 SKYLIGHT & GLASS GABLE
- 4 WOOD CLADDING
- 5 PRE-FINISHED METAL CLADDING

nick milkovich architects inc

Suite 303, 375 West 5th Avenue
Vancouver, BC. Canada V5Y 1J6
tel 604.737.6061
fax 604.737.6091
e-mail nma@milkovicharchitects.com
web www.milkovicharchitects.com

consultant

seal

issued


1.	100% SCHEMATIC DESIGN	2019/07/26
2.	100% DESIGN DEVELOPMENT	2019/11/22
3.	25% CONSTRUCTION DOCUMENTS	2019/12/18
4.	35% CONSTRUCTION DOCUMENTS	2020/02/24
5.	50% CONSTRUCTION DOCUMENTS	2020/03/20
6.	DEVELOPMENT PERMIT APPLICATION	2020/06/05

revisions

© Copyright reserved. This plan and design is and at all times remains the exclusive property of Nick Milkovich Architects Inc and cannot be used without the architects consent.

All measurements must be checked on the drawings by the contractor. This drawing is not to be used for construction purposes unless countersigned.

key plan

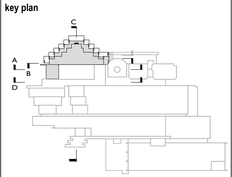

project title

MUSEUM OF ANTHROPOLOGY

GREAT HALL SEISMIC UPGRADE


6393 NW MARINE DRIVE
VANCOUVER, B.C.

drawing title


SECTIONS A-A, B-B

drawn: GW RN WL	project north
checked:	
scale: 1:100	
drawing date: 2020/06/05	printed: 2020/05/29
project no.: 17005	drawing no.: A4.1
rev.:	

Plot time: Jun 05, 2020 - 4:04pm Xref: Z:\17005\Drawings\Seismic\Plot\A4-1.dwg
_\X-Refs\VMA-Titleblock-24x36
_\X-Refs\X-Material Legend
Z:\17005\Drawings\Seismic\X-Refs\X_Sec_B
__\X-Refs\Base Drawings\Sec_B
Z:\17005\Drawings\X-Refs\X-Grid_GH - Sec B
Z:\17005\Drawings\Seismic\X-Refs\VMA-Titleblock-24x36
_\X-Refs\X-Sec-A
__\X-Refs\Base Drawings\Sec_A
Z:\17005\Drawings\X-Refs\X-Grid_GH - Sec A
Z:\17005\Drawings\Seismic\X-Refs\X-Sec-A-Text
Z:\17005\Drawings\Seismic\X-Refs\X_Level-Lower
__\X-Refs\Base Drawings\Level-Lower
__\X-Refs\X-Grid-100
__\X-Refs\X-Grid_GH
_\X-Refs\X_Slab Edge-Lower

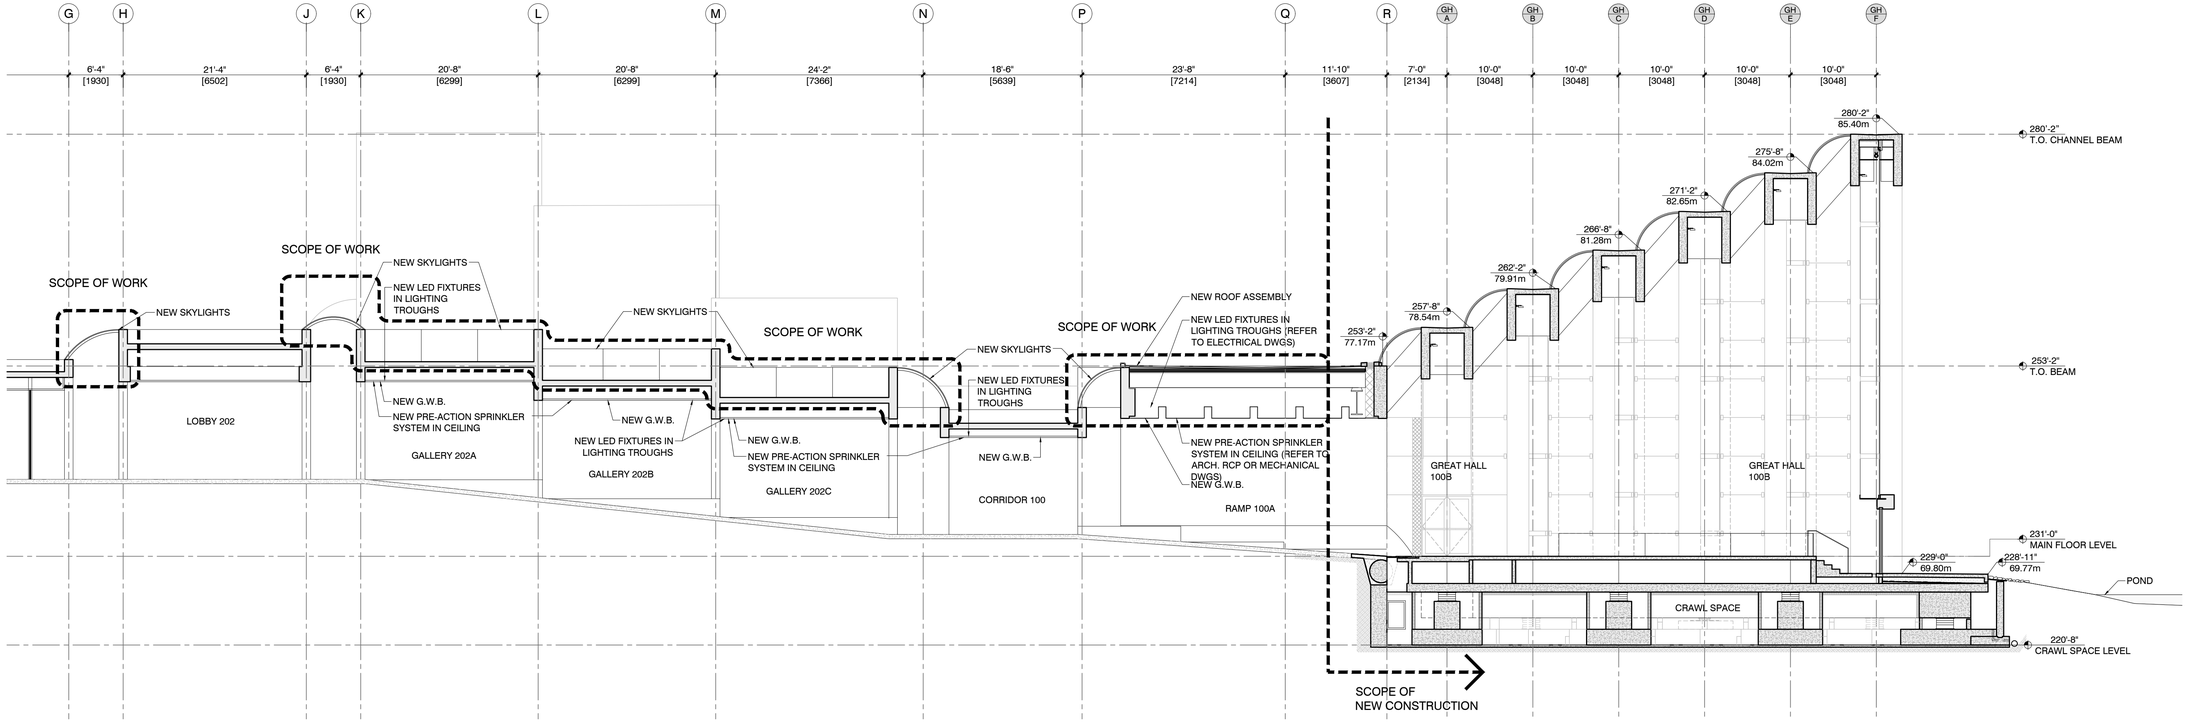

1 / A4.2 SECTION C-C
1:100

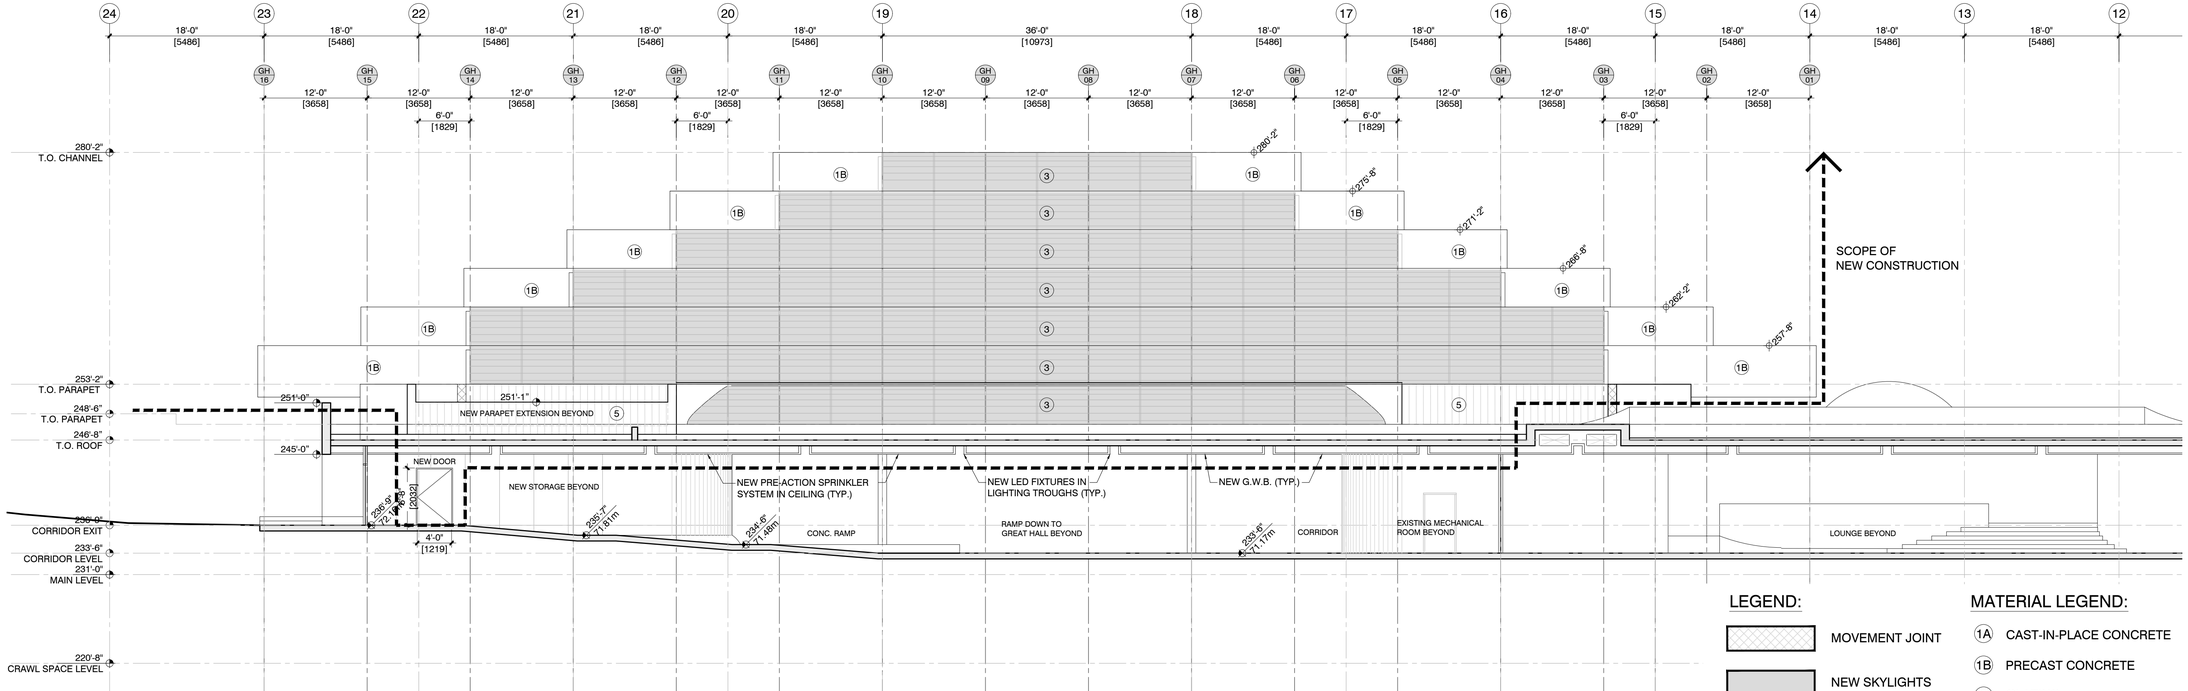

2 / A4.2 SECTION D-D
1:100

LEGEND:

- MOVEMENT JOINT
- NEW SKYLIGHTS

MATERIAL LEGEND:

- 1A CAST-IN-PLACE CONCRETE
- 1B PRECAST CONCRETE
- 2 GLAZING
- 3 SKYLIGHT & GLASS GABLE
- 4 WOOD CLADDING
- 5 PRE-FINISHED METAL CLADDING

nick milkovich architects inc

Suite 303, 375 West 5th Avenue
Vancouver, BC. Canada V5Y 1J6
tel 604.737.6061
fax 604.737.6091
e-mail nma@milkovicharchitects.com
web www.milkovicharchitects.com

consultant

seal

issued


1.	100% SCHEMATIC DESIGN	2019/07/26
2.	100% DESIGN DEVELOPMENT	2019/11/22
3.	25% CONSTRUCTION DOCUMENTS	2019/12/18
4.	35% CONSTRUCTION DOCUMENTS	2020/02/24
5.	50% CONSTRUCTION DOCUMENTS	2020/03/20
6.	DEVELOPMENT PERMIT APPLICATION	2020/06/05

revisions

© Copyright reserved. This plan and design is and at all times remains the exclusive property of Nick Milkovich Architects Inc and cannot be used without the architects consent.

All measurements must be checked on the drawings by the contractor.
This drawing is not to be used for construction purposes unless countersigned.

key plan

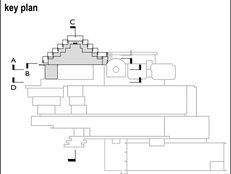

project title

MUSEUM OF ANTHROPOLOGY

GREAT HALL SEISMIC UPGRADE

6393 NW MARINE DRIVE
VANCOUVER, B.C.


drawing title

SECTIONS C-C, D-D

drawn GW	**project north**
checked	
scale 1:100	
drawing date 2020/06/04	**printed** 2020/05/29
project no. 17005	**drawing no.** A4.2
rev.	

Plot time: Jun 05, 2020 - 4:04pm Xref: Z:\17005\Drawings\Seismic\Plot\A4-2.dwg

Xref: _\X-Refs\NMA-Titleblock-24x36
_\X-Refs\X-Material Legend
_\X-Refs\X_Sec_C
__\X-Refs\Base Drawings\Sec_C
__\X-Refs\X-Grid_GH - Sec C
__\X-Refs\X-Section-C-Text
_\X-Refs\X-Sec_D
__\X-Refs\Base Drawings\X-Refs\Base Drawings\Sec_F
Z:\17005\Drawings\Seismic\X-Refs\X-Sec-D-Text
Z:\17005\Drawings\X-Refs\X-Grid_GH - Sec A
Z:\17005\Drawings\Seismic\X-Refs\NMA-Titleblock-24
__\X-Refs\Base Drawings\X-Grid

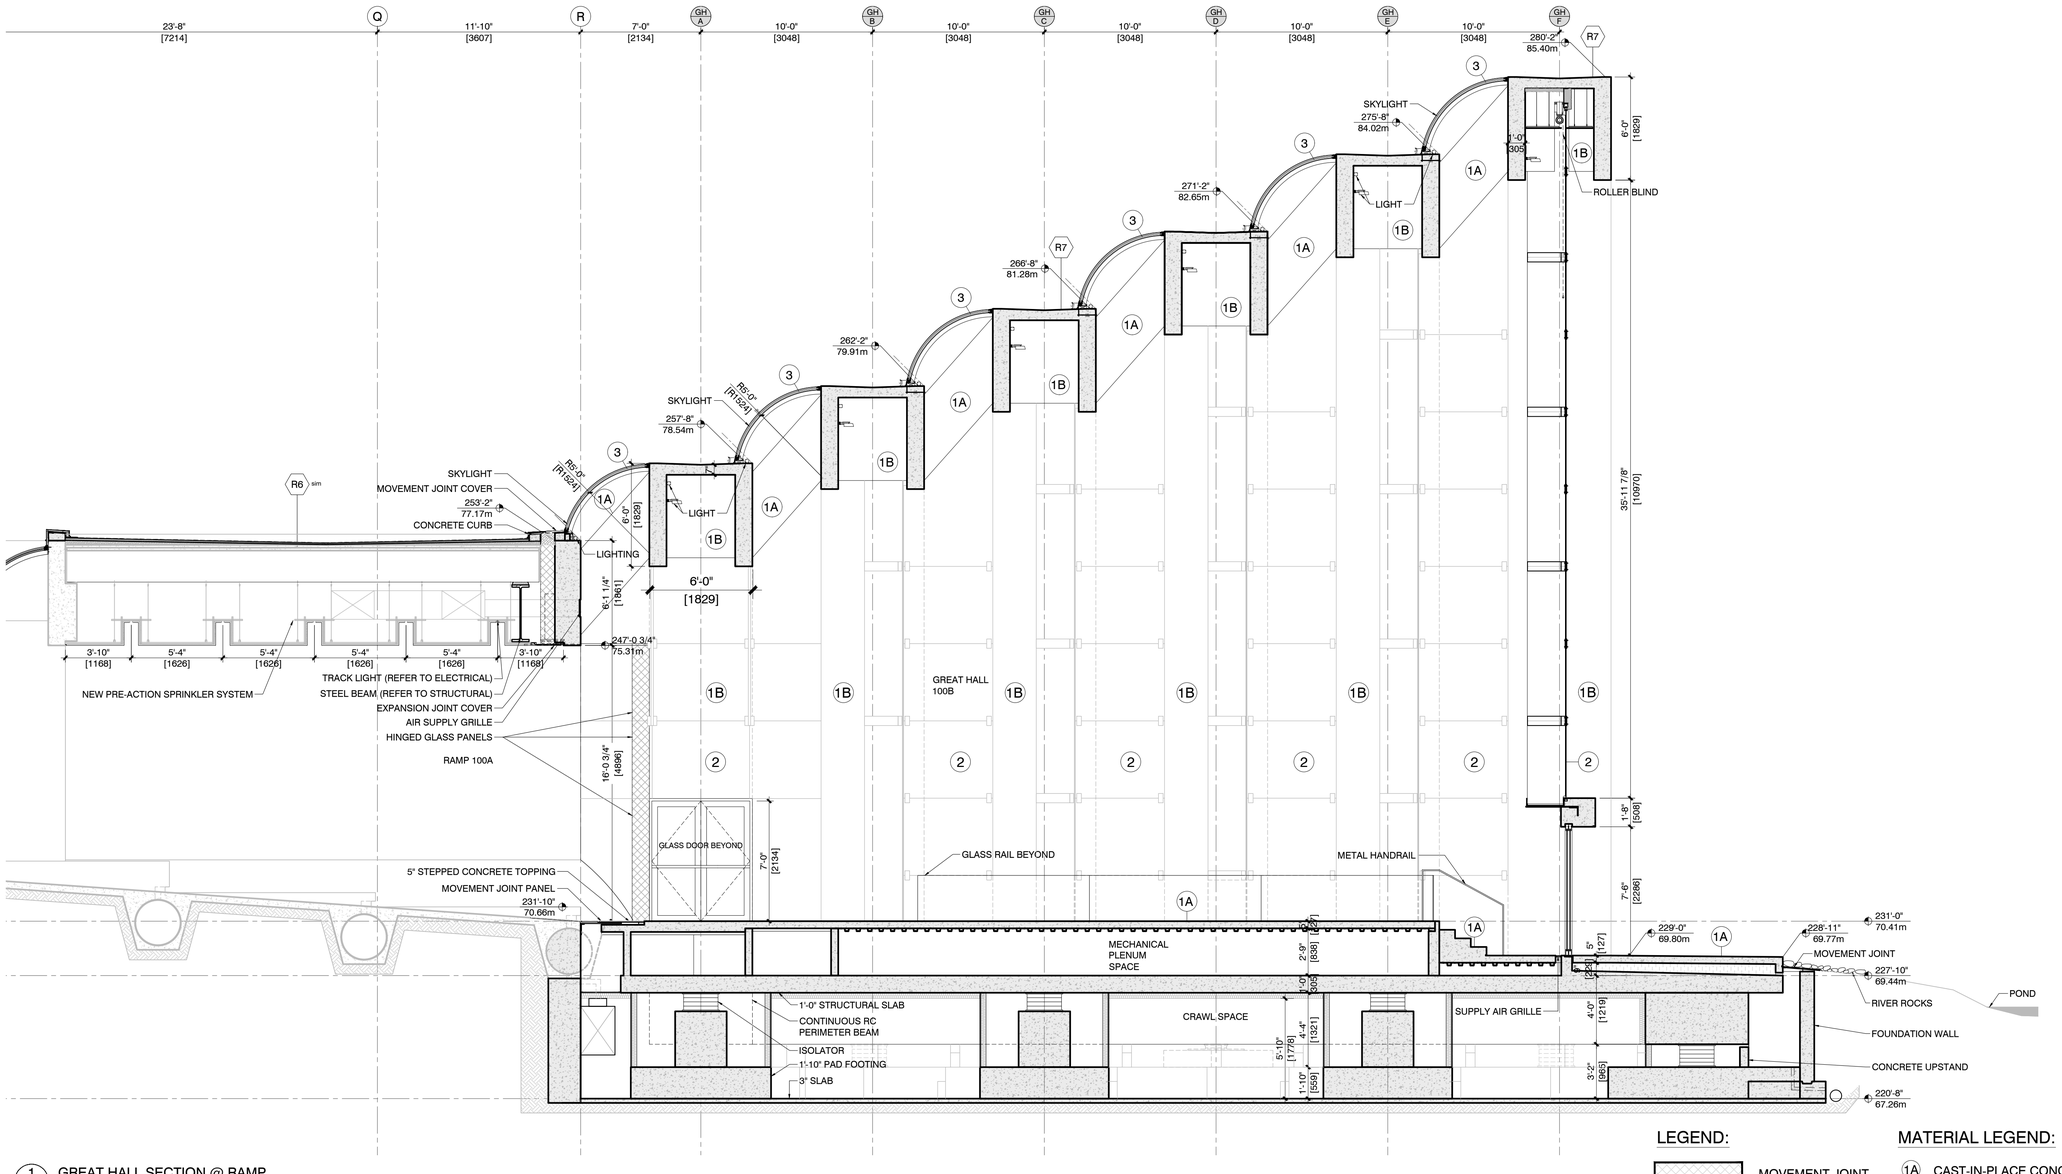

1 A5.1 GREAT HALL SECTION @ RAMP
1:50

LEGEND:

- MOVEMENT JOINT
- NEW SKYLIGHTS

MATERIAL LEGEND:

- 1A CAST-IN-PLACE CONCRETE
- 1B PRECAST CONCRETE
- 2 GLAZING
- 3 SKYLIGHT & GLASS GABLE
- 4 WOOD CLADDING
- 5 PRE-FINISHED METAL CLADDING

nick milkovich architects inc

Suite 303, 375 West 5th Avenue
Vancouver, BC. Canada V5Y 1J6
tel 604.737.6061
fax 604.737.6091
e-mail nma@milkovicharchitects.com
web www.milkovicharchitects.com

consultant

seal

issued


1.	100% SCHEMATIC DESIGN	2019/07/26
2.	100% DESIGN DEVELOPMENT	2019/11/22
3.	25% CONSTRUCTION DOCUMENTS	2019/12/18
4.	35% CONSTRUCTION DOCUMENTS	2020/02/24
5.	50% CONSTRUCTION DOCUMENTS	2020/03/20
6.	DEVELOPMENT PERMIT APPLICATION	2020/06/05

revisions

© Copyright reserved. This plan and design is and at all times remains the exclusive property of Nick Milkovich Architects Inc and cannot be used without the architects consent.

All measurements must be checked on the drawings by the contractor. This drawing is not to be used for construction purposes unless countersigned.

key plan

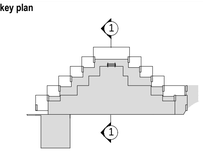

project title

MUSEUM OF ANTHROPOLOGY

GREAT HALL SEISMIC UPGRADE

6393 NW MARINE DRIVE
VANCOUVER, B.C.


drawing title

GREAT HALL SECTION C-C


drawn GW RN	**project north**
checked	
scale 1:50	
drawing date 2020/06/03	**printed** 2020/05/29
project no. 17005	**drawing no.** A5.1
rev.	

Plot time: Jun 05, 2020 - 4:05pm
Z:\17005\Drawings\Seismic\Plot\A5-1.dwg

Xref:
_\X-Refs\NMA-Titleblock-24x36
_\X-Refs\X_Sec_C
__\X-Refs\Base Drawings\Sec_C
__\X-Refs\X-Section-C-Text
_\X-Refs\X-Material Legend
Z:\17005\Drawings\Seismic\X-Refs\X-A5-1
_\X-Refs\NMA-Titleblock-24x36-Overall Keyplan_New
\A2-2
__\X-Refs\Base Drawings\Level-Lower
Z:\17005\Drawings\Seismic\X-Refs\X-A5-1_Text

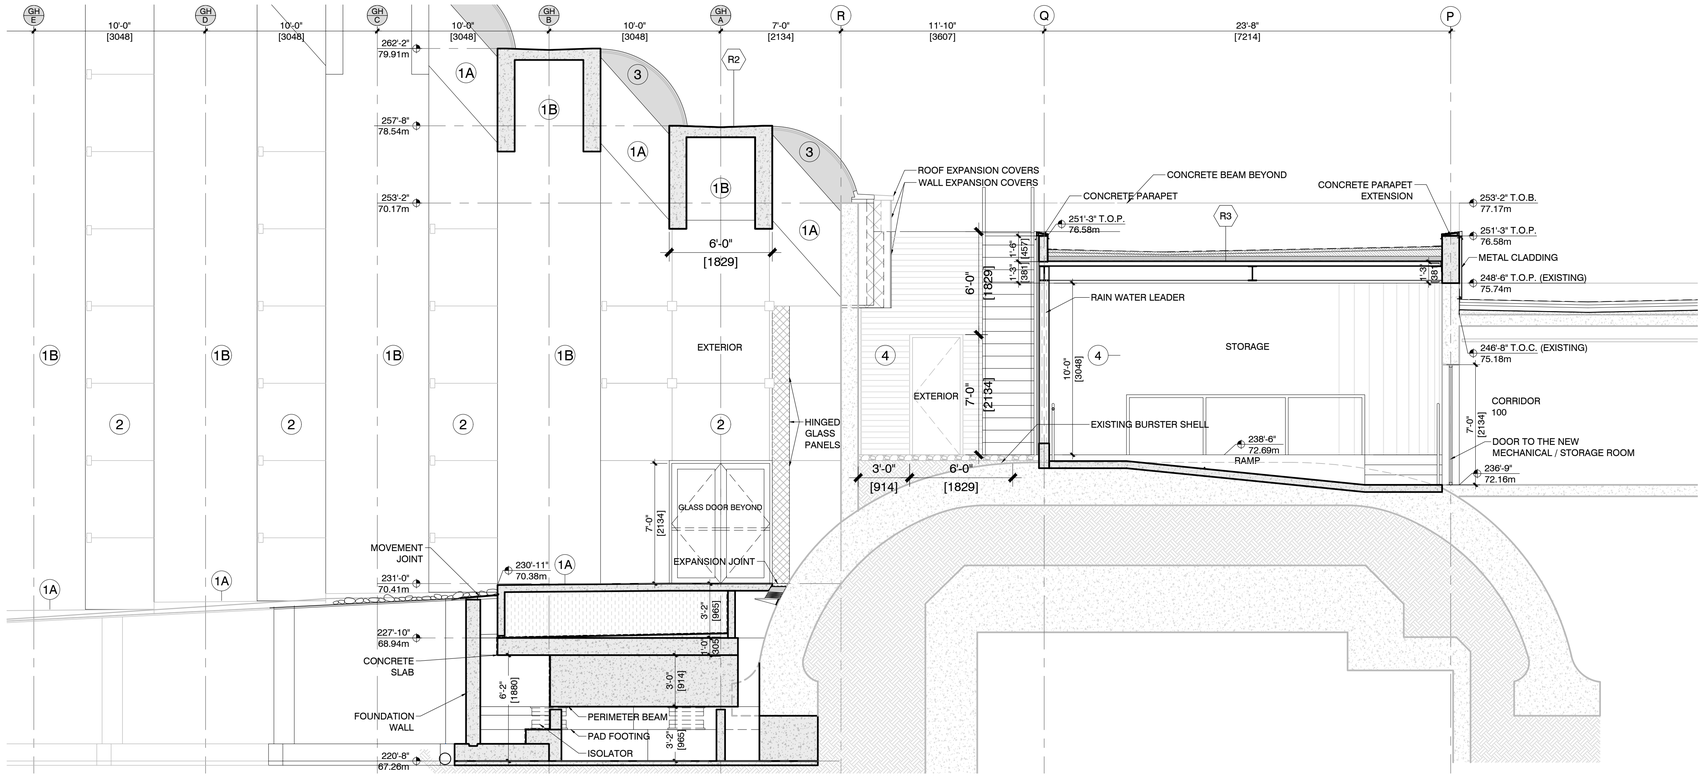

1 A5.2 GREAT HALL SECTION @ NEW STORAGE ROOM
1:50

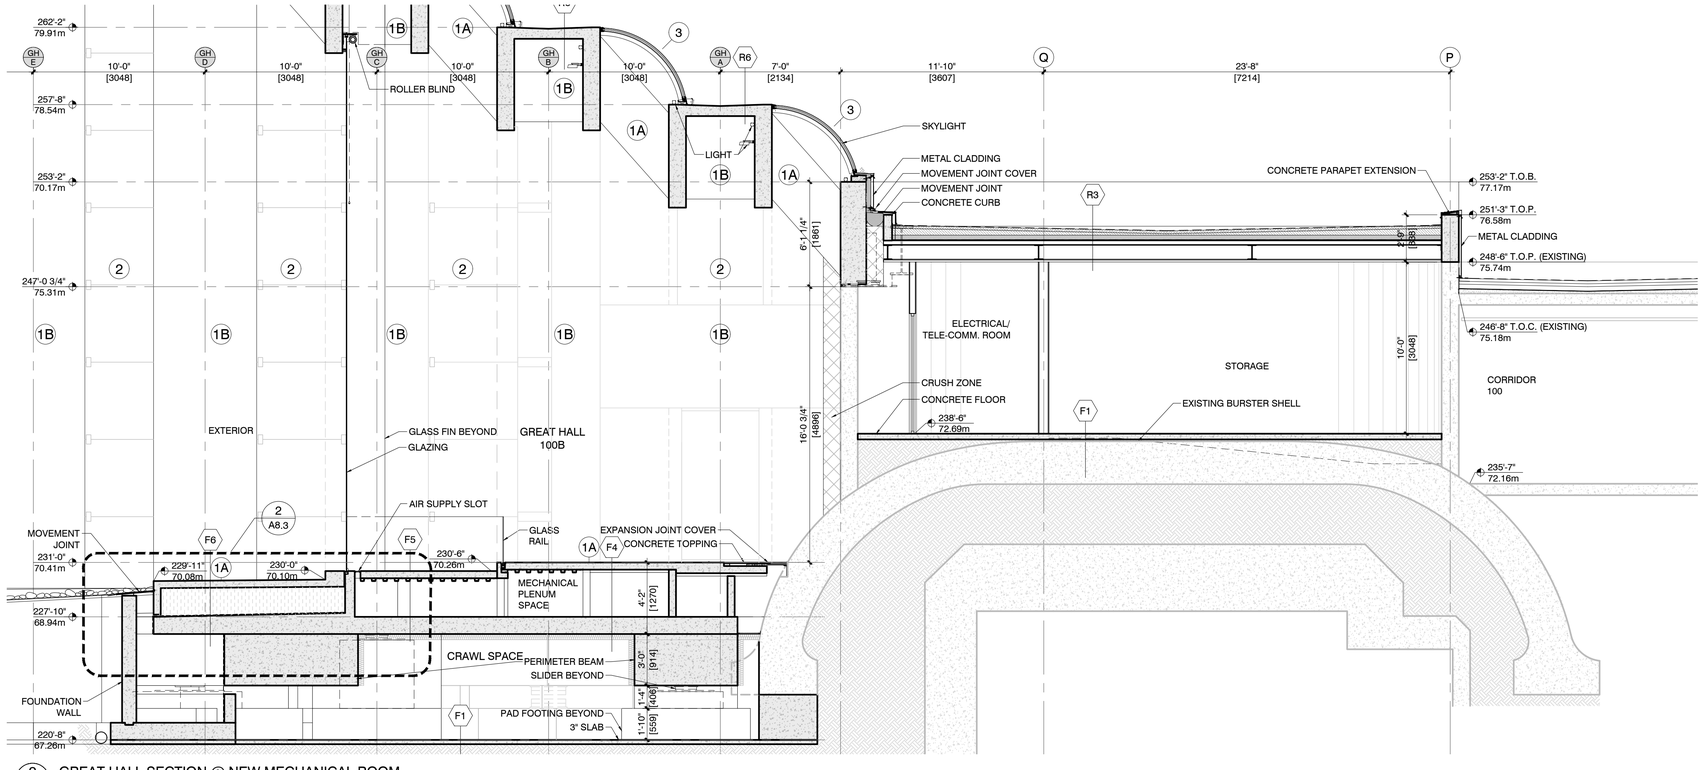

2 A5.2 GREAT HALL SECTION @ NEW MECHANICAL ROOM
1:50

LEGEND:

- MOVEMENT JOINT
- NEW SKYLIGHTS

MATERIAL LEGEND:

- 1A CAST-IN-PLACE CONCRETE
- 1B PRECAST CONCRETE
- 2 GLAZING
- 3 SKYLIGHT & GLASS GABLE
- 4 WOOD CLADDING
- 5 PRE-FINISHED METAL CLADDING

nick milkovich architects inc

Suite 303, 375 West 5th Avenue
Vancouver, BC. Canada V5Y 1J6
tel 604.737.6061
fax 604.737.6091
e-mail nma@milkovicharchitects.com
web www.milkovicharchitects.com

consultant

seal

issued


1.	100% SCHEMATIC DESIGN	2019/07/26
2.	100% DESIGN DEVELOPMENT	2019/11/22
3.	25% CONSTRUCTION DOCUMENTS	2019/12/18
4.	35% CONSTRUCTION DOCUMENTS	2020/02/24
5.	50% CONSTRUCTION DOCUMENTS	2020/03/20
6.	DEVELOPMENT PERMIT APPLICATION	2020/06/05

revisions

© Copyright reserved. This plan and design is and at all times remains the exclusive property of Nick Milkovich Architects Inc and cannot be used without the architects consent.

All measurements must be checked on the drawings by the contractor. This drawing is not to be used for construction purposes unless countersigned.

key plan

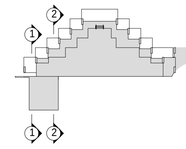

project title

MUSEUM OF ANTHROPOLOGY

GREAT HALL SEISMIC UPGRADE


6393 NW MARINE DRIVE
VANCOUVER, B.C.

drawing title

GREAT HALL SECTIONS AT NEW STORAGE ROOM & NEW ELECTRICAL / TELE-COMM. ROOM

drawn GW RN	**project north**
checked	
scale 1:50	
drawing date 2020/06/05	**printed** 2020/05/29
project no. 17005	**drawing no.** A5.2
rev.	

Plot time: Jun 05, 2020 - 4:05pm Xref:
Z:\17005\Drawings\Seismic\Plot\A5-2.dwg
..\X-Refs\NMA-Titleblock-24x36
..\X-Refs\X-A5-2
Z:\17005\Drawings\Seismic\X-Refs\X-Material Legend
Z:\17005\Drawings\Seismic\X-Refs\NMA-Titleblock-24
Z:\17005\Drawings\Seismic\X-Refs\X-A5-2_Text

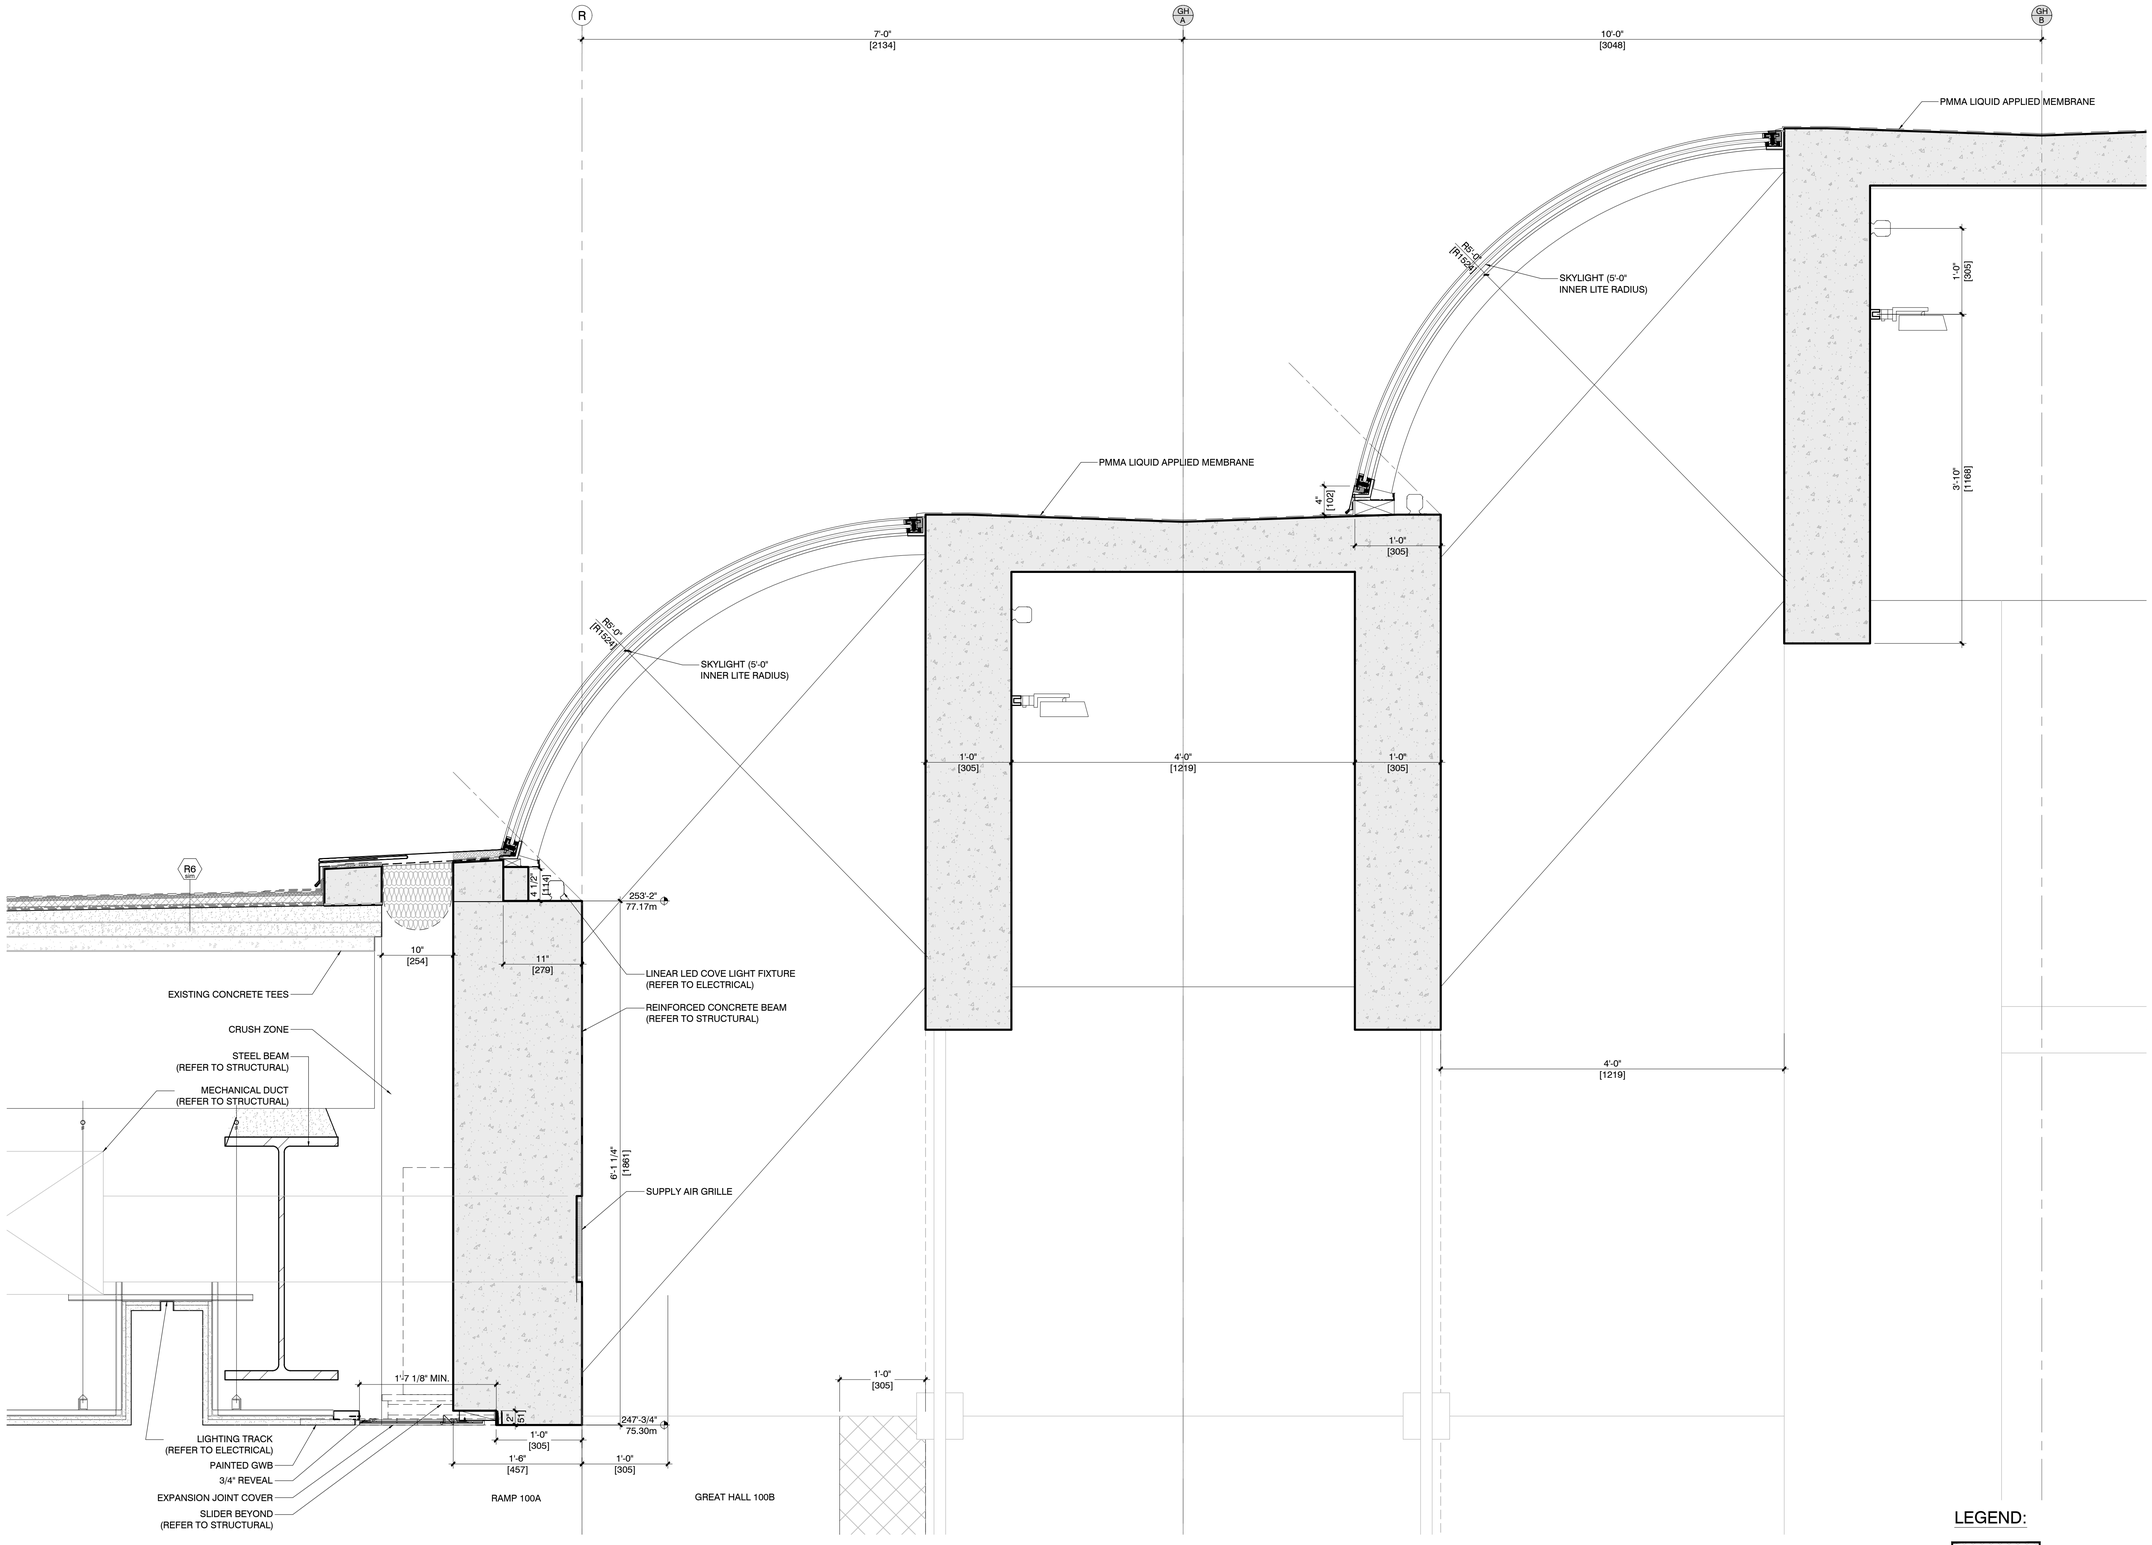

1 A8.20 GREAT HALL SKYLIGHT DETAIL
1:10

nick milkovich architects inc

Suite 303, 375 West 5th Avenue
Vancouver, BC. Canada V5Y 1J6
tel 604.737.6061
fax 604.737.6091
e-mail nma@milkovicharchitects.com
web www.milkovicharchitects.com

consultant

seal

issued


1.	100% SCHEMATIC DESIGN	2019/07/26
2.	100% DESIGN DEVELOPMENT	2019/11/22
3.	25% CONSTRUCTION DOCUMENTS	2019/12/18
4.	35% CONSTRUCTION DOCUMENTS	2020/02/24
5.	50% CONSTRUCTION DOCUMENTS	2020/03/20
6.	DEVELOPMENT PERMIT APPLICATION	2020/06/05
1.	SKYLIGHT RADIUS	2020/04/28

revisions

© Copyright reserved. This plan and design is and at all times remains the exclusive property of Nick Milkovich Architects Inc and cannot be used without the architects consent.

All measurements must be checked on the drawings by the contractor.
This drawing is not to be used for construction purposes unless countersigned.

key plan

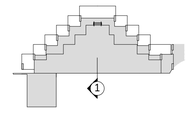

project title

MUSEUM OF ANTHROPOLOGY

GREAT HALL SEISMIC UPGRADE

6393 NW MARINE DRIVE
VANCOUVER, B.C.

drawing title

GREAT HALL
SKYLIGHT DETAIL

drawn GWWL	**project north**
checked	
scale 1:10	
drawing date 2020/06/03	**printed** 2020/05/29
project no. 17005	**drawing no.** A8.20
rev. 1	

Plot time: Jun 05, 2020 - 4:05pm Xref: Z:\17005\Drawings\Seismic\Plot\A8-20 skylight.dwg\X-Refs\MMA-Titleblock-24x36 Z:\17005\Drawings\Seismic\X-Refs\X-Material Legend Z:\17005\Drawings\Seismic\X-Refs\X-Material Legend \\MMSERVER01\Project\17005\Drawings\Seismic\X-R \\MMSERVER01\Project\17005\Drawings\Seismic\X-Z:\17005\Drawings\Seismic\X-Refs\MMA-Titleblock-24