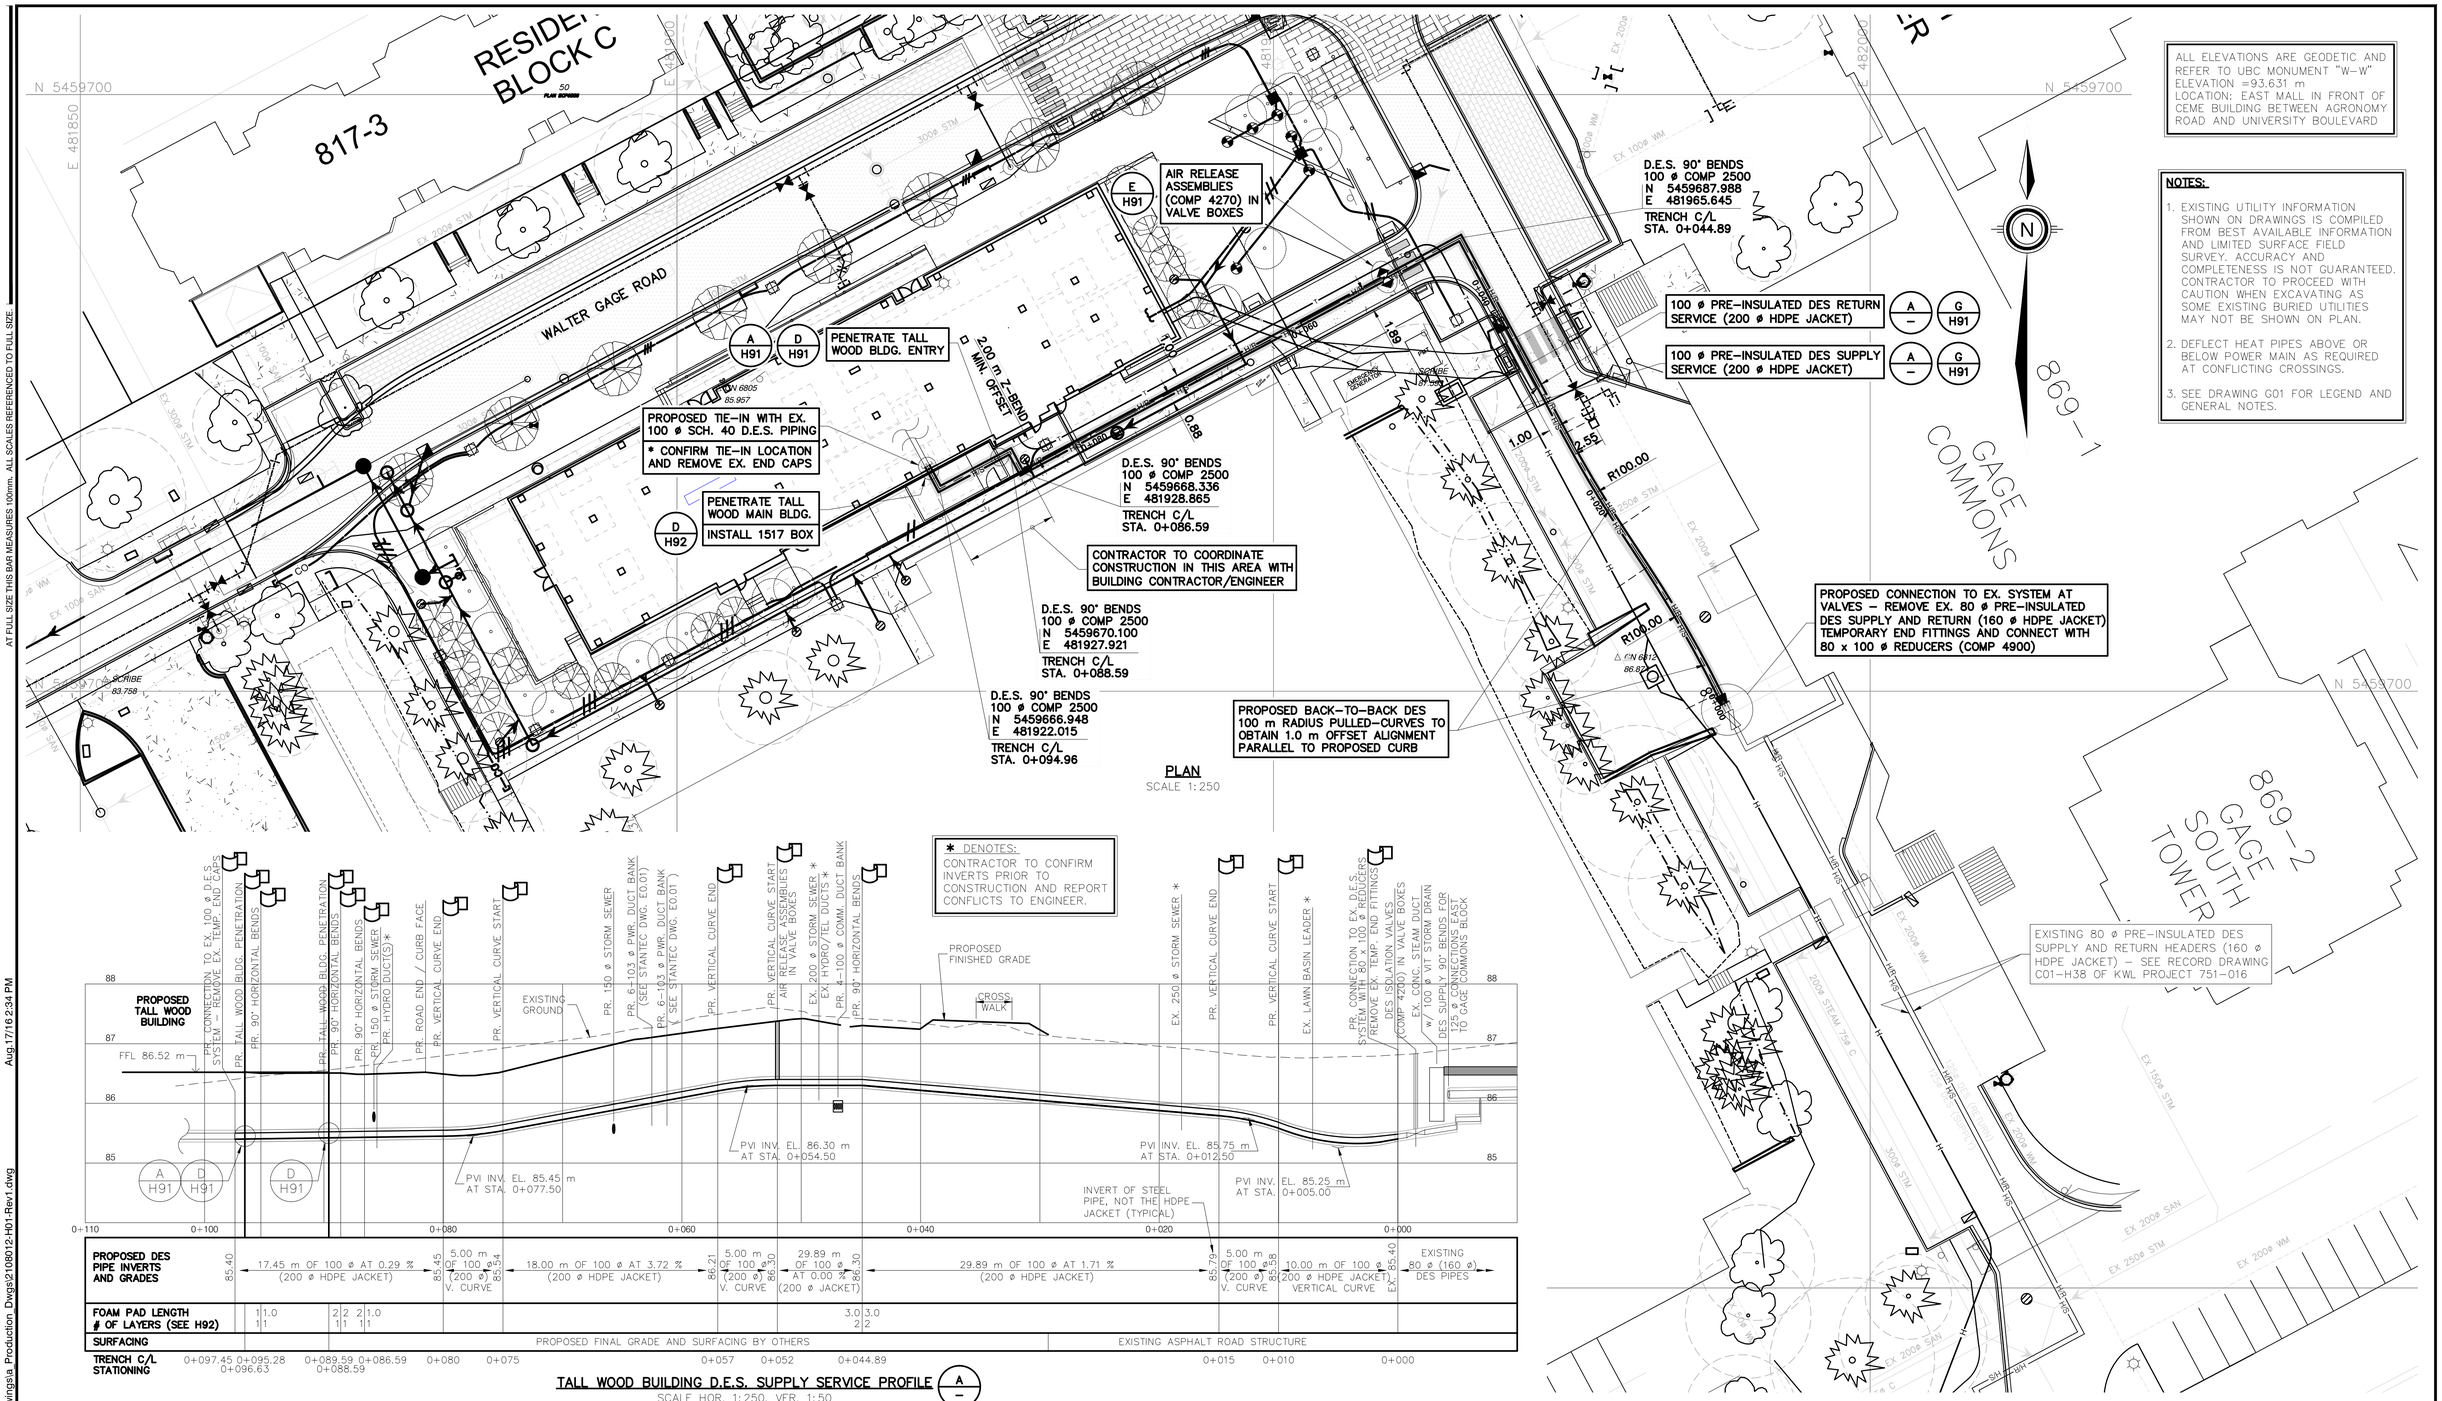

ALL ELEVATIONS ARE GEODETIC AND REFER TO UBC MONUMENT "W-W"
ELEVATION =93.631 m
LOCATION: EAST MALL IN FRONT OF CEME BUILDING BETWEEN AGRONOMY ROAD AND UNIVERSITY BOULEVARD

NOTES:

1. EXISTING UTILITY INFORMATION SHOWN ON DRAWINGS IS COMPILED FROM BEST AVAILABLE INFORMATION AND LIMITED SURFACE FIELD SURVEY. ACCURACY AND COMPLETENESS IS NOT GUARANTEED. CONTRACTOR TO PROCEED WITH CAUTION WHEN EXCAVATING AS SOME EXISTING BURIED UTILITIES MAY NOT BE SHOWN ON PLAN.
2. DEFLECT HEAT PIPES ABOVE OR BELOW POWER MAIN AS REQUIRED AT CONFLICTING CROSSINGS.
3. SEE DRAWING G01 FOR LEGEND AND GENERAL NOTES.

AT FULL SIZE THIS BAR MEASURES 100mm. ALL SCALES REFERENCED TO FULL SIZE

Q:\2100-2199\2108-012\501-Drawings\a_Production_Dwgs\2108012-H01-Rev1.dwg Aug.17/16 2:34 PM

ISSUED INFORMATION	Issued for	Issue	Date	Issued By
	Reference			
	Approvals	A0	Jul.26/16	AMF
	Tender			
	Permits			
	Construction	C0	Sep.26/16	AMF
	Record Drawings			

REVISION INFORMATION	Rev. No.	Date	Designed	Drawn	Checked	Description of Revision
	0	Jul.26/16	KAW	SB	AMF	ISSUED FOR CLIENT REVIEW
	1	Sep.26/16	EMOS	SB	AMF	ISSUED FOR CONSTRUCTION

The University of British Columbia

PROFESSIONAL ENGINEER – PROVINCE OF BRITISH COLUMBIA – A. M. FAHMY # 35522 – 2016-09-26
Seal

KERR WOOD LEIDAL
consulting engineers

THE UNIVERSITY OF BRITISH COLUMBIA
UBC DISTRICT ENERGY SYSTEM
TALL WOOD BUILDING SERVICE CONNECTION

KWL Project No. 2108-012 | Scale AS SHOWN
Sheet 2 of 4 | Rev. No. 1 | **H01** Drawing Number
Client: The University of British Columbia