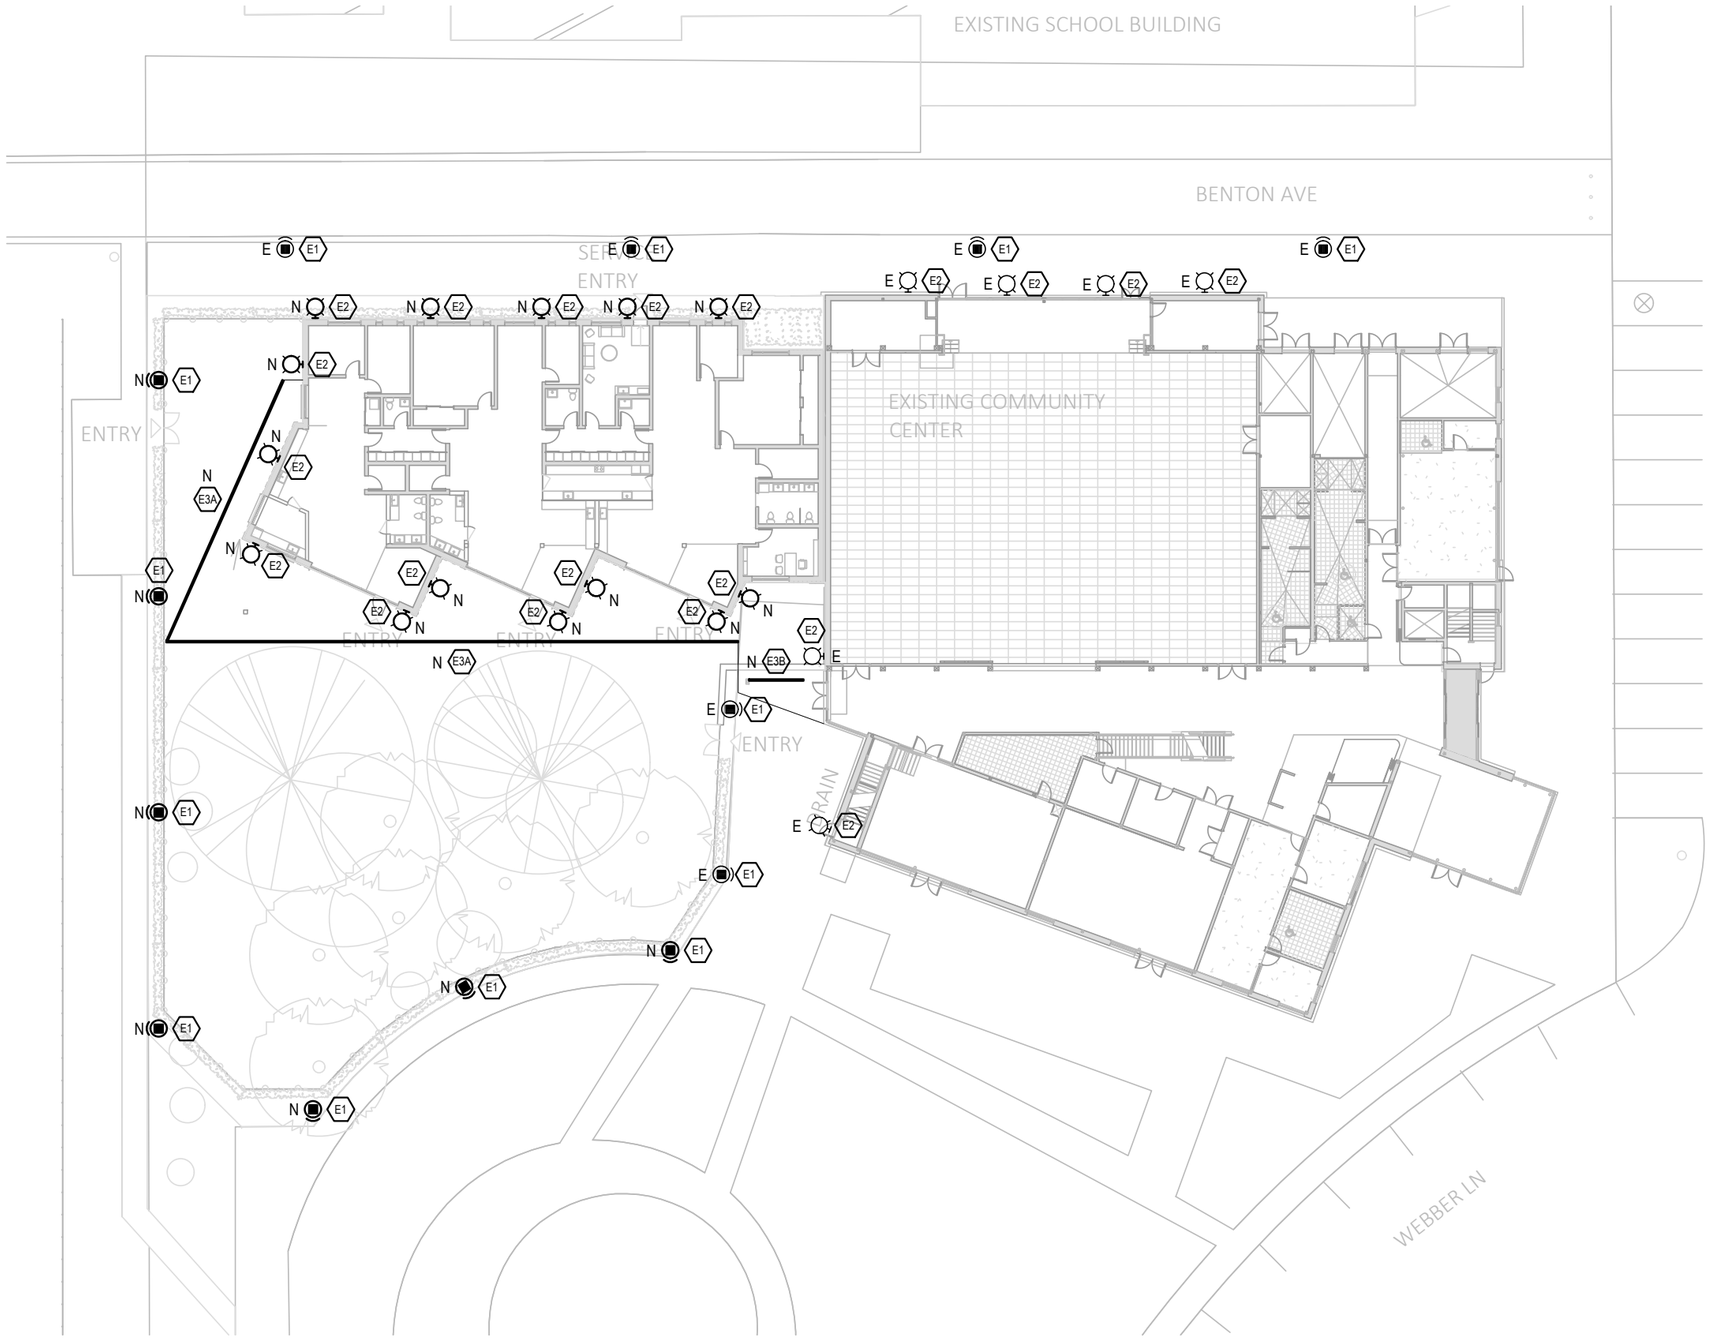

SYMBOL LEGEND

▭	SURFACE MOUNTED LUMINAIRE
	WALL MOUNTED DOWN LIGHT
	POLE LUMINAIRE
E	EXISTING DEVICE TO REMAIN
N	NEW DEVICE TO BE INSTALLED

*NOT ALL SYMBOLS ARE USED.

seal

consultant

AES Engineering Ltd.
1330 Granville Street
Vancouver, BC V6Z 1M7
info@aesengr.com
604.569.6500

AES
Designing A Better Tomorrow
CALGARY | EDMONTON
VANCOUVER | VICTORIA

project

WESBROOK VILLAGE CHILDCARE CENTRE
3335 WEBBER LANE

drawing title

ELECTRICAL SITE PLAN - ISSUED FOR DP

designed AS	scale 1:400		date 2018-12-18
drawn AS	project no. 2-17-333		
checked AS	drawing no. E1		rev. 0
approved			